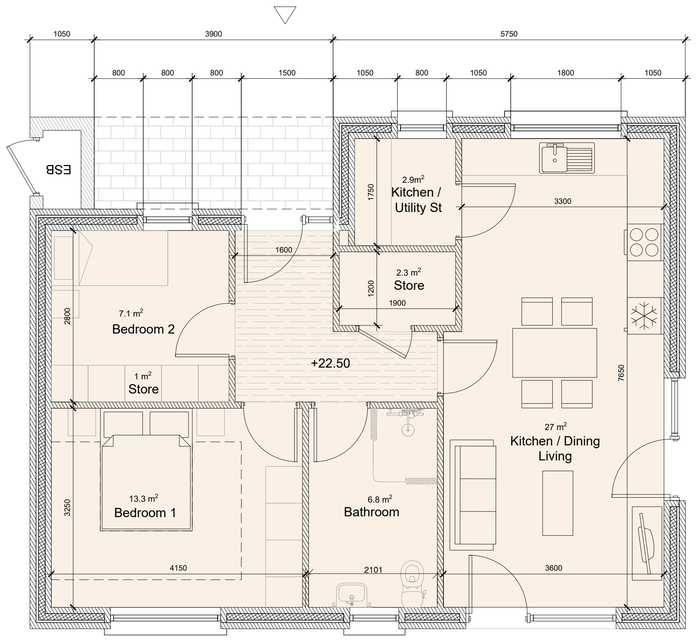

Apt Type 1 - Ground Floor

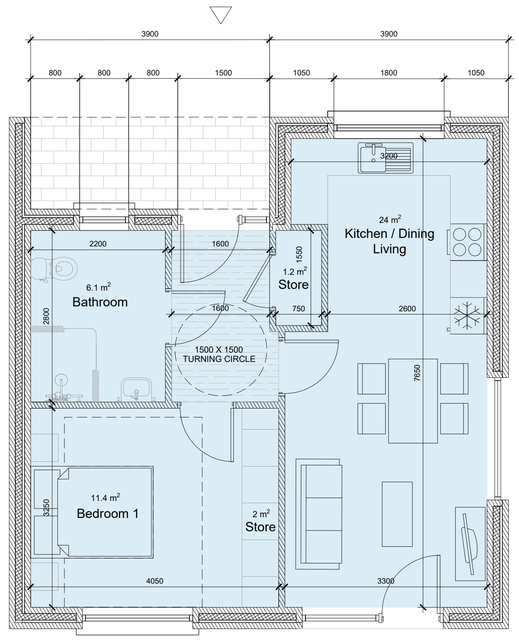

Apt Type 2 - Ground Floor

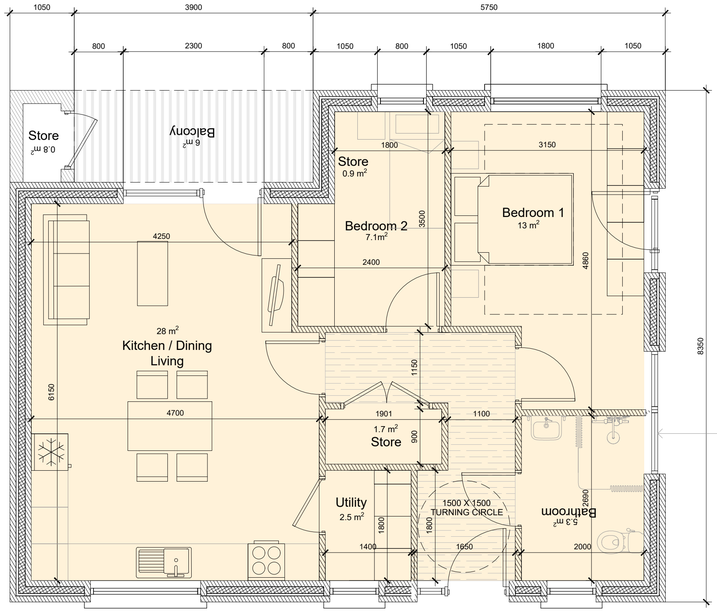

Insulated Solid Aluminum Panel on Type 3 Apt No. 2

Note: Type 3 Apt 4 will have no window or panel on gable

Apt Type 3 - First Floor

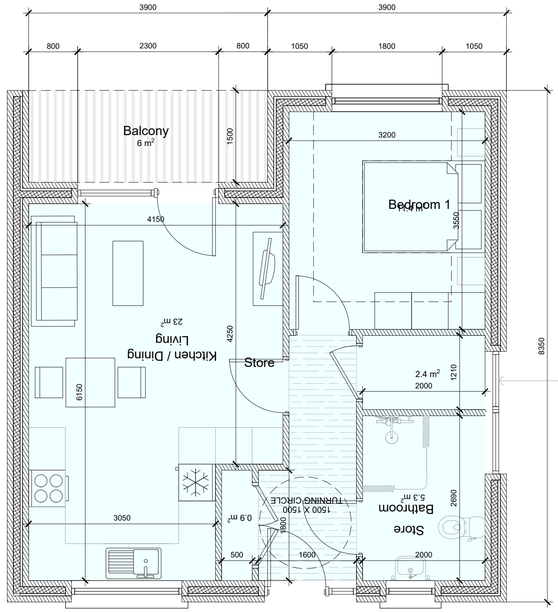

Insulated Solid Aluminum Panel on Type 4 Apt No. 6

Note: Type 4 Apt No. 8 will have no window or panel on gable

Apt Type 4 - First Floor

Apt Type 1 - Ground Floor

Sustainable Urban Housing: Design Standards for New Apartments

1 Bedroom / 2 Person Apt Areas:

	Target Gross Floor Areas	Aggregate Living Area	Aggregate Bedroom Area	Storage	Private Amenity
	(m²)	(m²)	(m²)	(m²)	(m²)
Required	*45 sqm*	*23 sqm*	*11.4 sqm*	*3 sqm*	*5 sqm*
Provided	50 sqm	24 sqm	11.4sqm	3.1 sqm	N/A

Apt Type 2 - Ground Floor

Sustainable Urban Housing: Design Standards for New Apartments

2 Bedroom / 3 Person Apt Areas:

	Target Gross Floor Areas	Aggregate Living Area	Aggregate Bedroom Area	Storage	Private Amenity
	(m²)	(m²)	(m²)	(m²)	(m²)
Required	*63 sqm*	*28 sqm*	*20.1 sqm*	*5 sqm*	*6 sqm*
Provided	69 sqm	28 sqm	20.4sqm	5 sqm	N/A

Apt Type 3 - First Floor

Sustainable Urban Housing: Design Standards for New Apartments

2 Bedroom / 3 Person Apt Areas:

	Target Gross Floor Areas	Aggregate Living Area	Aggregate Bedroom Area	Storage	Private Amenity
	(m²)	(m²)	(m²)	(m²)	(m²)
Required	*63 sqm*	*28 sqm*	*20.1 sqm*	*5 sqm*	*6 sqm*
Provided	69 sqm	28 sqm	20.1sqm	5.1 sqm	6 sqm

Apt Type 4 - First Floor

Sustainable Urban Housing: Design Standards for New Apartments

1 Bedroom / 2 Person Apt Areas:

	Target Gross Floor Areas	Aggregate Living Area	Aggregate Bedroom Area	Storage	Private Amenity
	(m²)	(m²)	(m²)	(m²)	(m²)
Required	*45 sqm*	*23 sqm*	*11.4 sqm*	*3 sqm*	*5 sqm*
Provided	50 sqm	23 sqm	11.5sqm	3.1 sqm	6 sqm

Comhairle Contae Dhún na nGall
Donegal County Council

ARCHITECTS OFFICE
HOUSING, CORPORATE & CULTURAL SERVICES

THREE RIVERS CENTRE, LIFFORD, CO. DONEGAL

TEL..(074)91 53900 - FAX..(074)91 72812
WEB.. www.donegalcoco.ie
EMAIL.. info@donegalcoco.ie

NOTES

REVISION	DATE	DESCRIPTION	BY

DRAWING
APARTMENT TYPES

PROJECT NAME & LOCATION
OLD FIRE STATION,
STRANORLAR, CO. DONEGAL

SCALE 1:50@A1 DRAWN EH CHECKED EH DATE October 2023

PROJECT NO.	DRAWING NO.	REVISION
HCS 11-22	P8 - 10	00

DRAWING STATUS
Part 8 Planning

Comhairle Contae Dhún na nGall
Donegal County Council

Do not scale this drawing. All dimensions in millimetres. Written dimensions to be checked on site. Electronic issue to be confirmed by paper copy only.