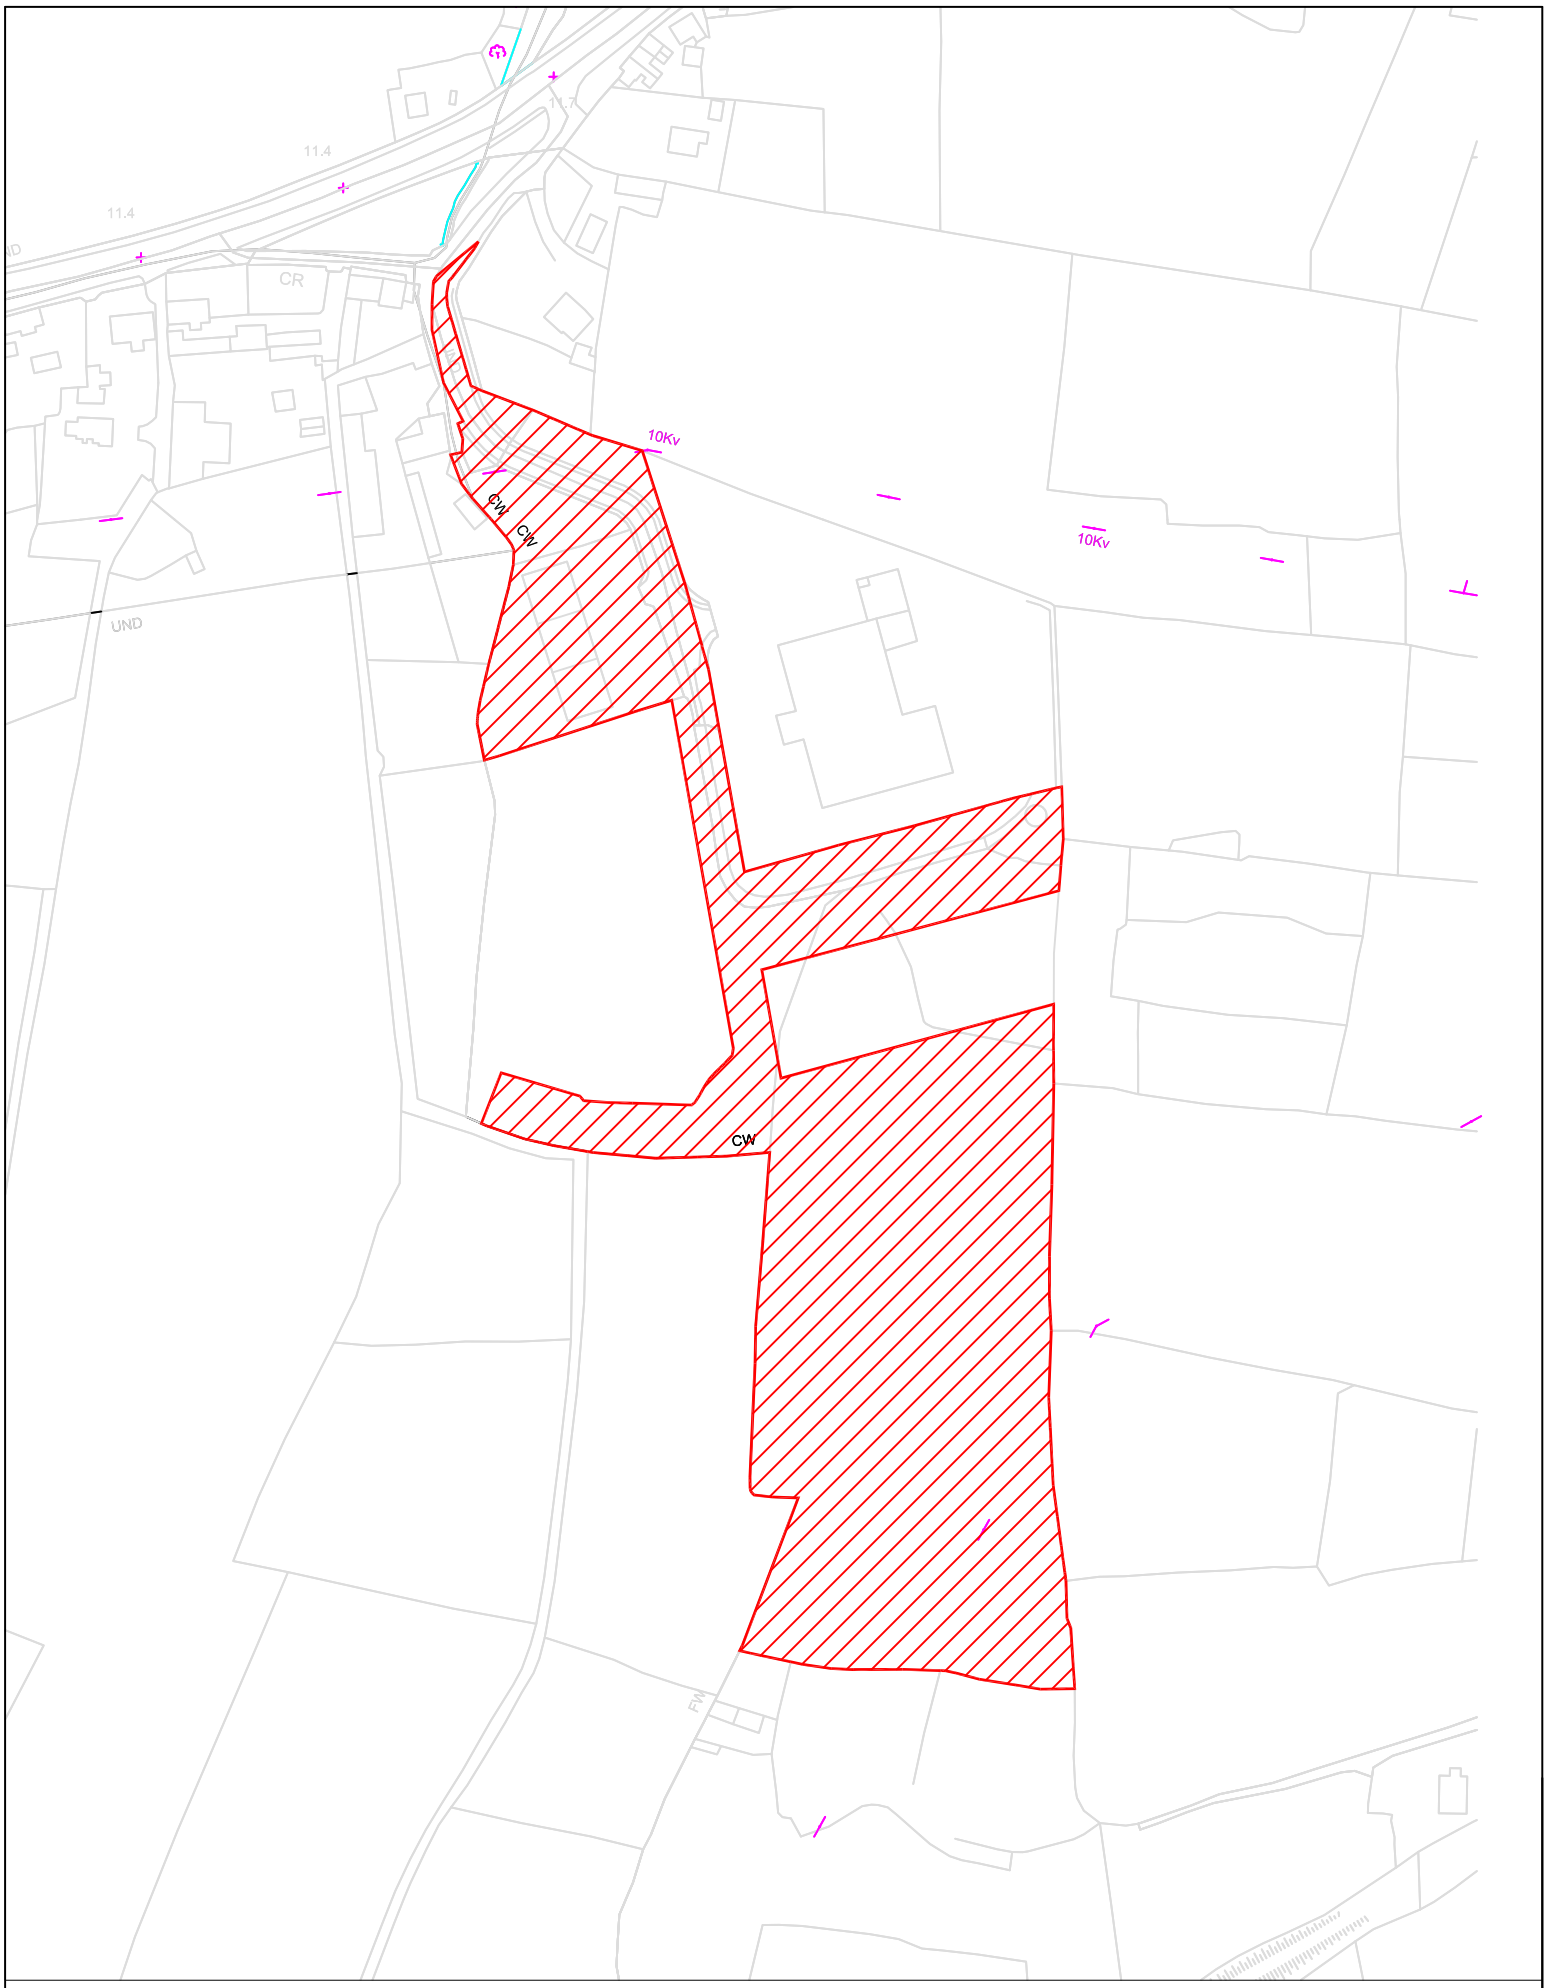

LANDS TRANSFERRED TO DONEGAL COUNTY COUNCIL OUTLINED & HATCHED RED

IDA IRELAND

NOTE:
1 It is a confidential document and must not be copied, used, or its contents divulged without prior written consent.
2 This drawing is the property of IDA Ireland © .
3 DO NOT SCALE, use figured dimensions only.

GARRYCASTLE BUSINESS & TECHNOLOGY PARK
DUBLIN ROAD
ATHLONE
CO. WESTMEATH
TEL +353-0906-471500
WEBSITE www.idaireland.ie

CARRICKBOY, BALLYSHANNON, CO. DONEGAL	
01.07.2010	MAP FOR INFOMRATION PURPOSES ONLY
DO NOT SCALE	ORDNANCE SURVEY IRELAND LICENCE NO: AU 0050110 © ORDNANCE SURVEY IRELAND GOVERNMENT OF IRELAND