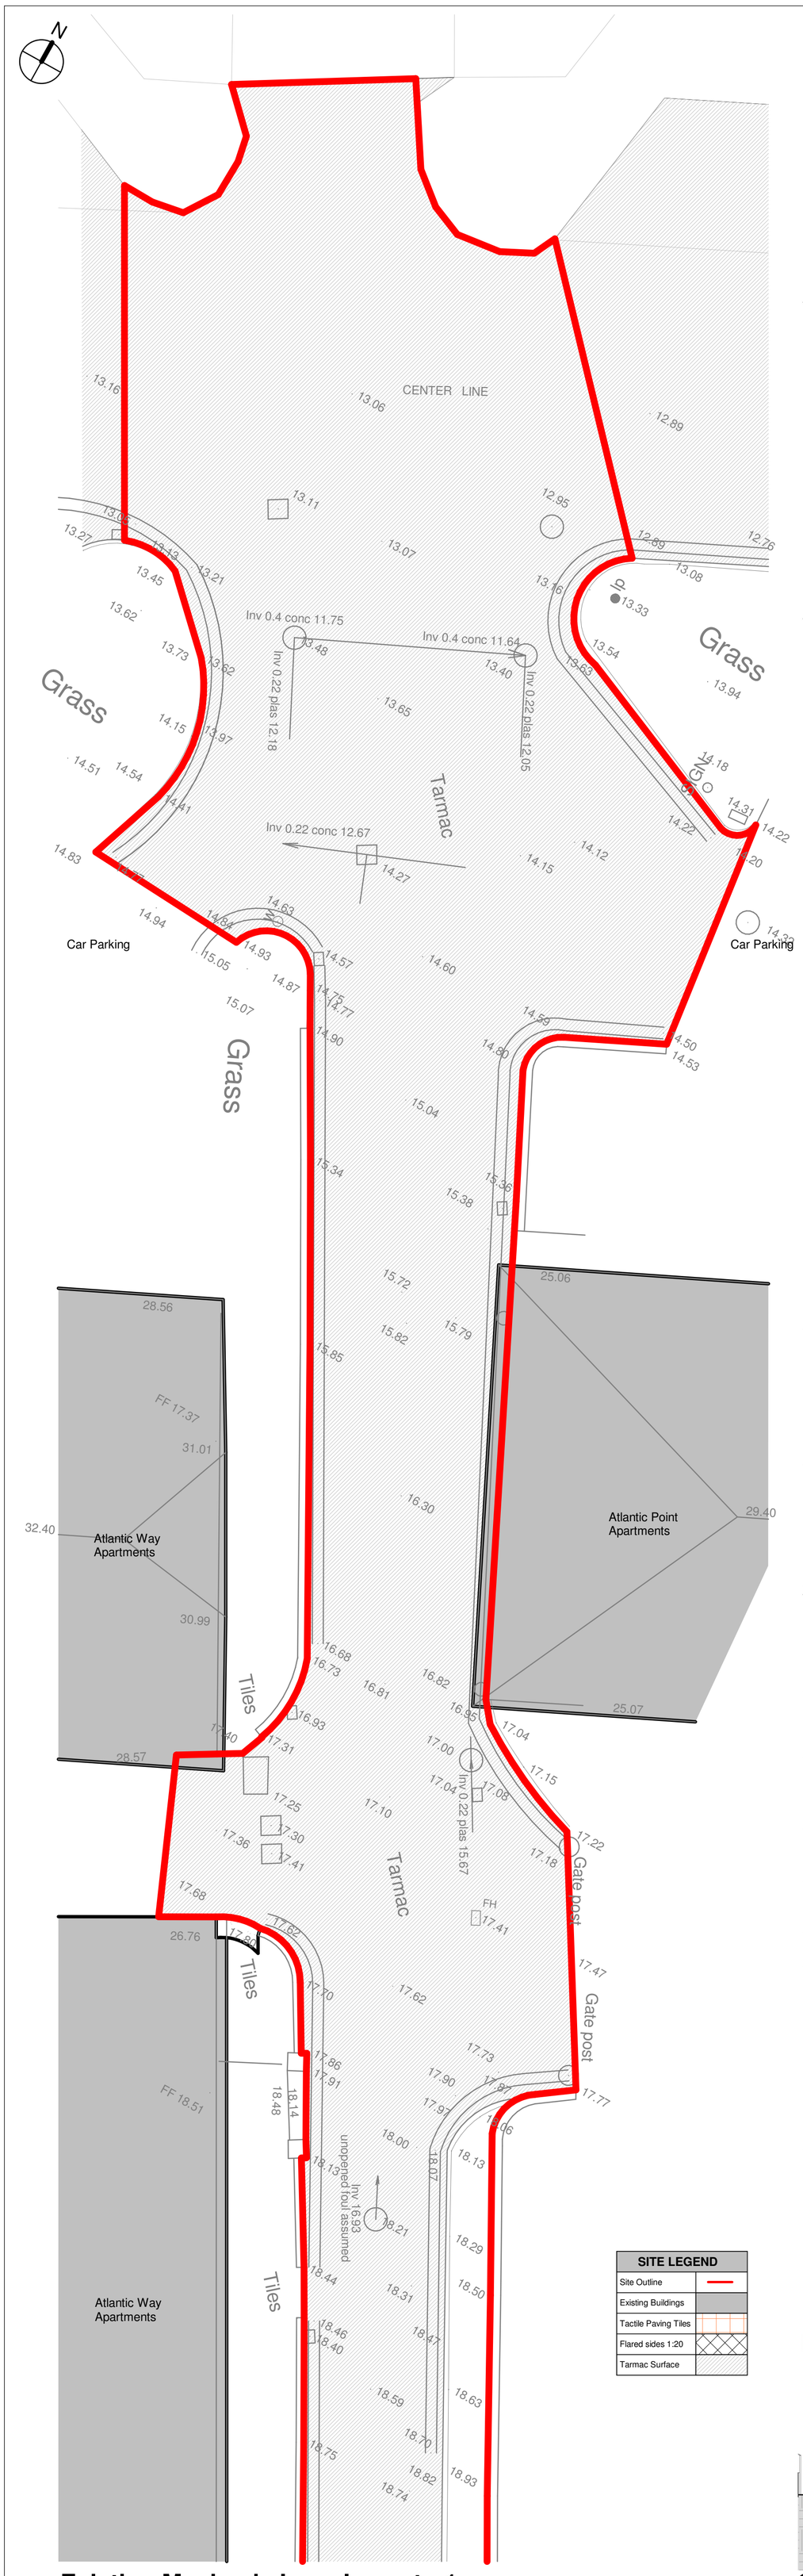

Existing Meehan's Lane Layout - 1

1 : 100

SITE LEGEND	
Site Outline	
Existing Buildings	
Tactile Paving Tiles	
Flared sides 1:20	
Tarmac Surface	

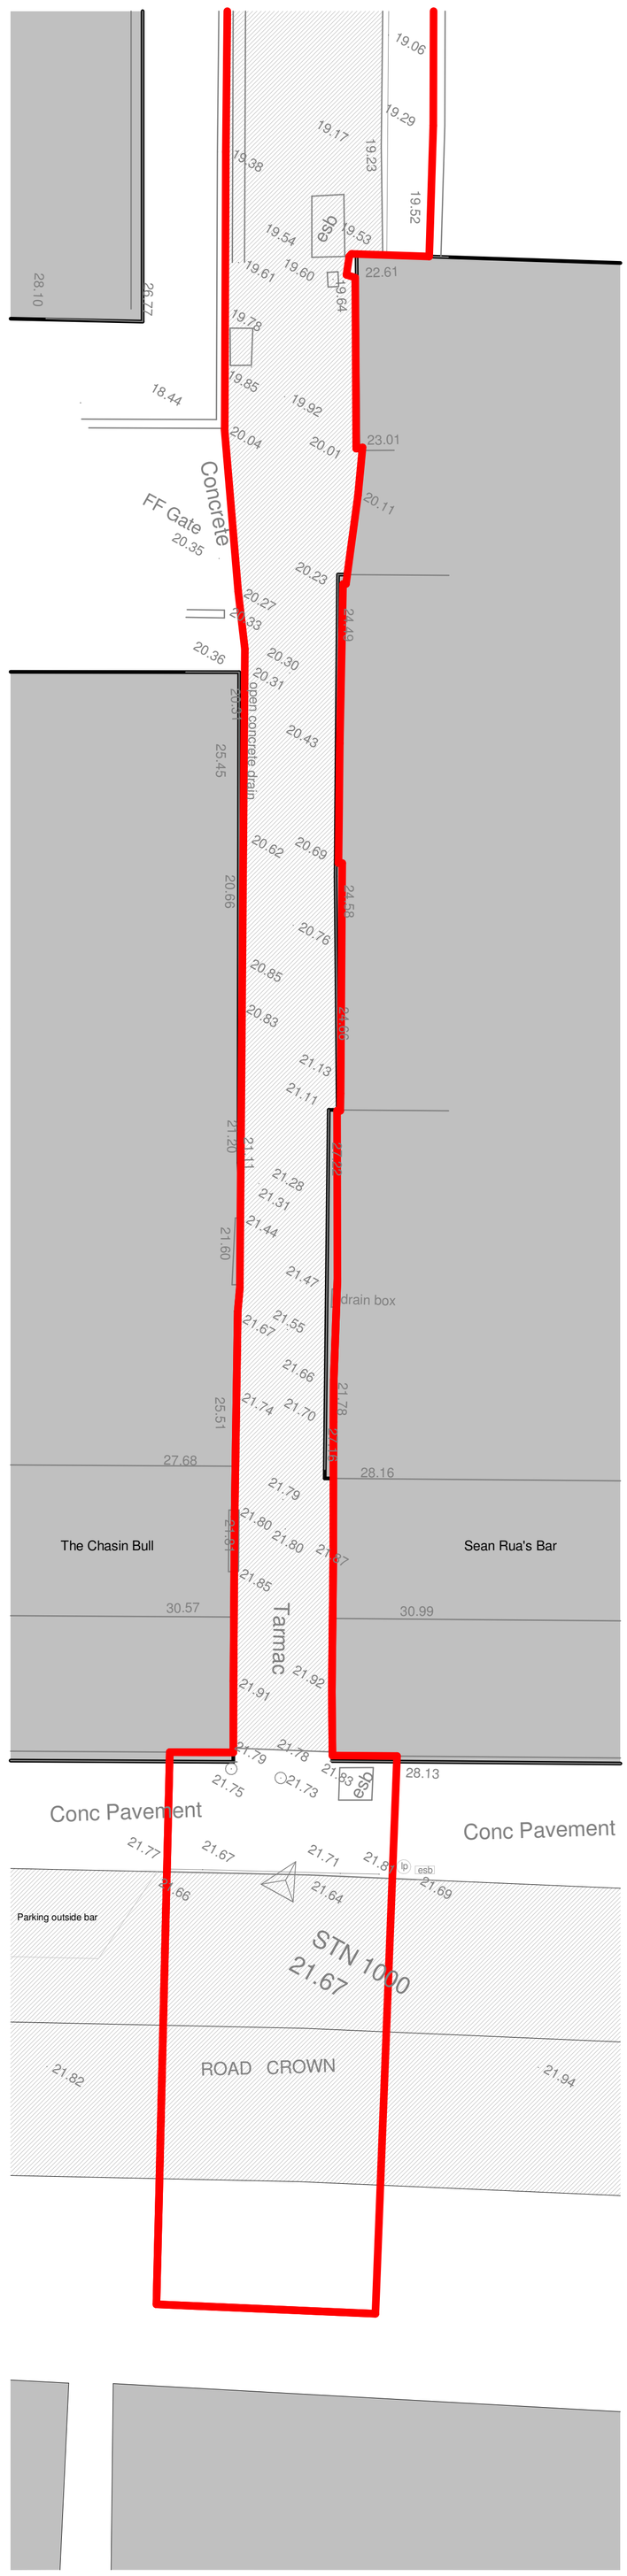

Existing Meehan's Lane Layout - 2

1 : 100

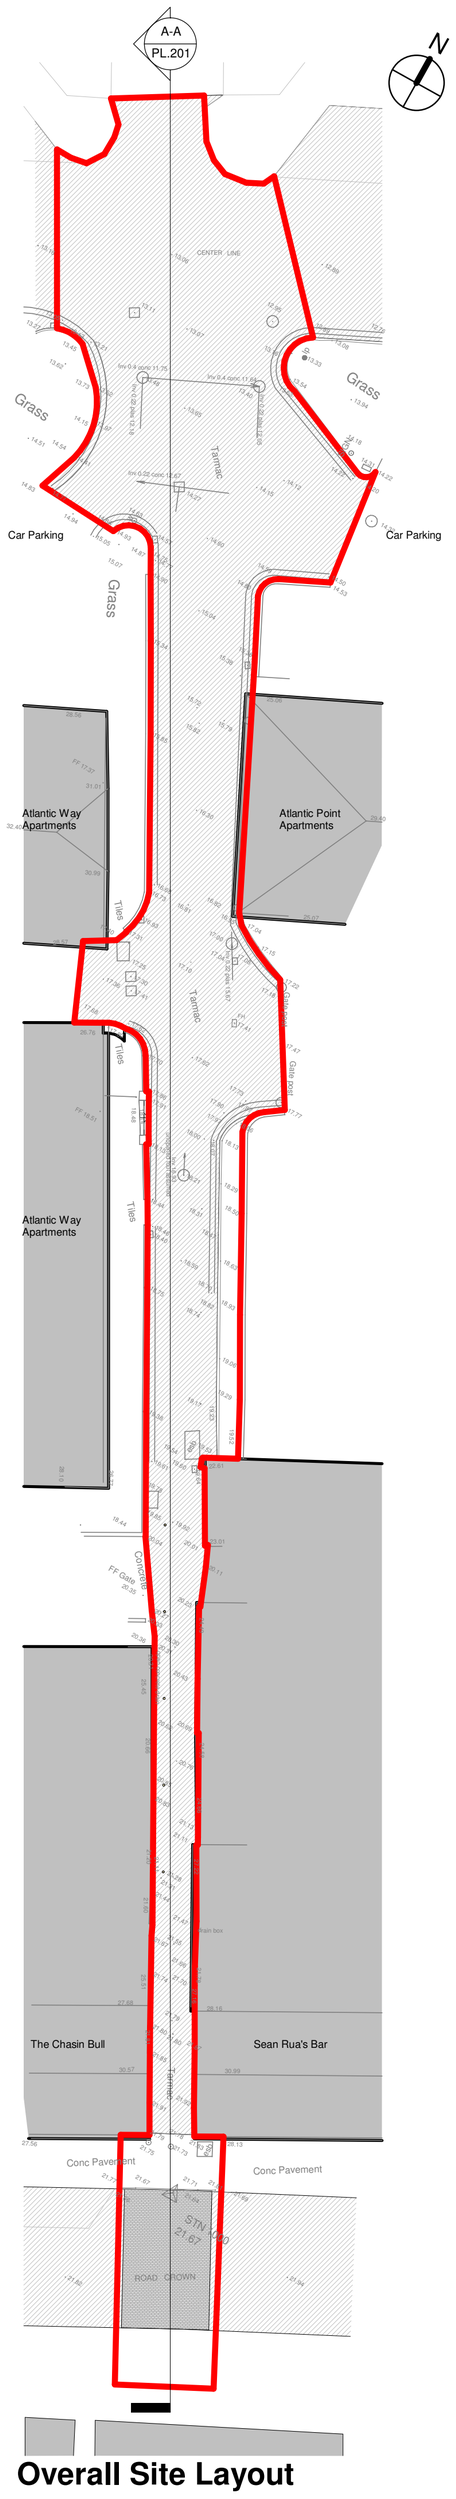

Overall Site Layout

1 : 250

Contextual Site Section A-A

1 : 500

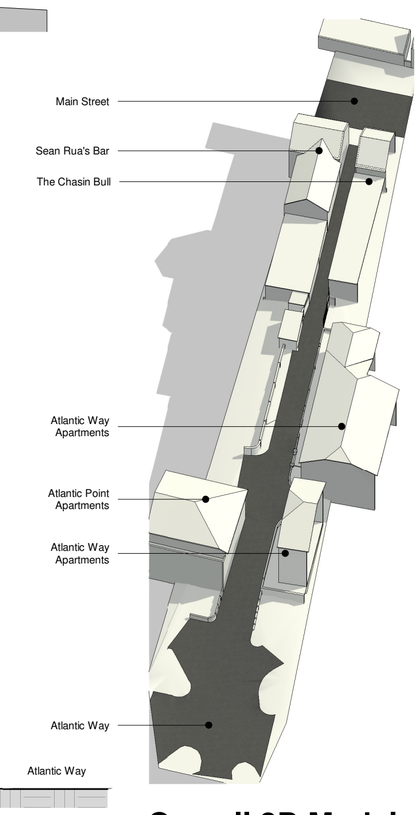

Overall 3D Model

Comhairle Contae Dhún na nGall
Donegal County Council

PDA
PAUL DOHERTY ARCHITECTS LTD
CASTLE STREET DONEGAL TOWN CO. DONEGAL | 5 ANVIL COURT KILLYBEGS CO. DONEGAL
TEL: 074 97 23131
EMAIL: paul@dohertyarchitects.com

Fáilte Ireland

Ár dTodhchaí Tuaithe
Our Rural Future

Status Key	
SL	Survey
SK	Sketch Design
INFO	Information
PL	Planning Part - 8
DD	Detailed Design
FSC	Fire Safety Cert.
DAC	Dis. Acc. Cert
T	Tender
C	Construction
CPO	CPO
SF	Safety File
O	Other

Rev:	Date:	Description:	Issued by:

Project Title:	Bundoran Town Enhancement, Bundoran, Co.Donegal
Location:	Bundoran, Co.Donegal
Drawing Title:	Existing Meehan's Lane Site Layout

Scale:	Drawn By:	Checked By:	Approved By:
As indicated @A1	John Kelly	Checker	Approver

First Issue Date:	Status:
Mar 2023	PL
Drawing No.	**Revision:**
PL.201	
Project No.	
22-20	