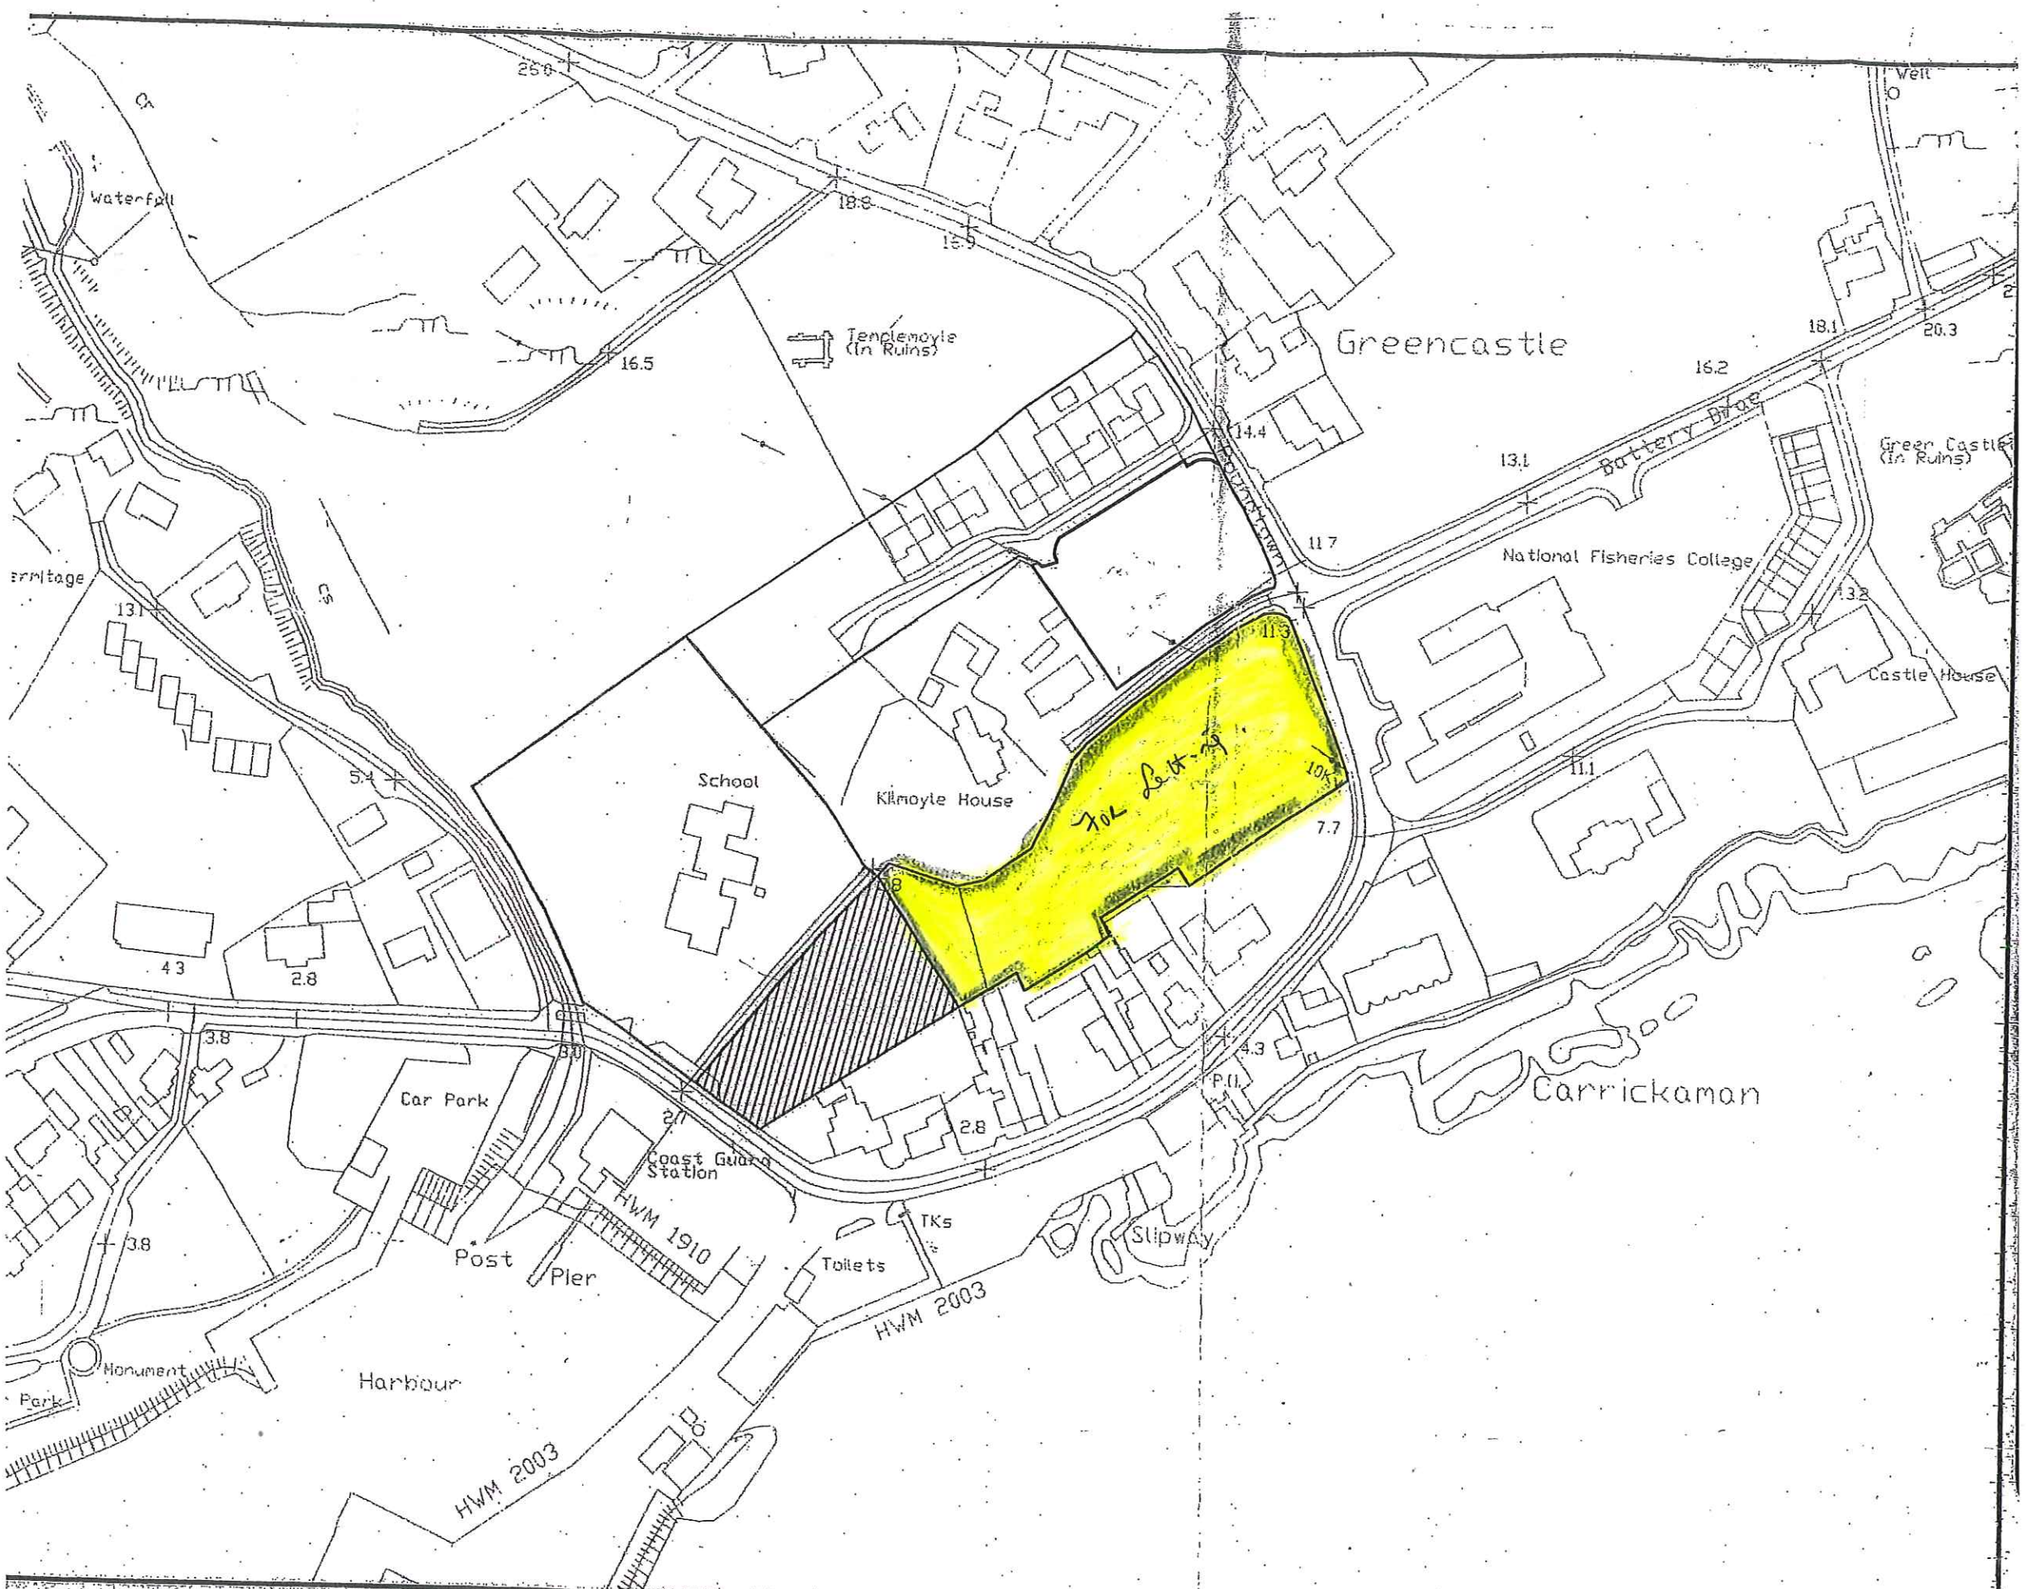

Comhairle Chontae Dhún na nGall
Donegal County Council
Roads & Transportation Services

Rev.	By	Date	Description

Purpose of Dwg: ☐ Information ☐ Part 8 ☐ Tender ☐ Construction

Prepared: KL | Date: May 09
Checked: | Date:

Horizontal Scale: 1:1000 @ A3
Vertical Scale:

Project: Greencastle Devel
Location: Inishowen Elector