UNIT TYPE 6
3B / 5P

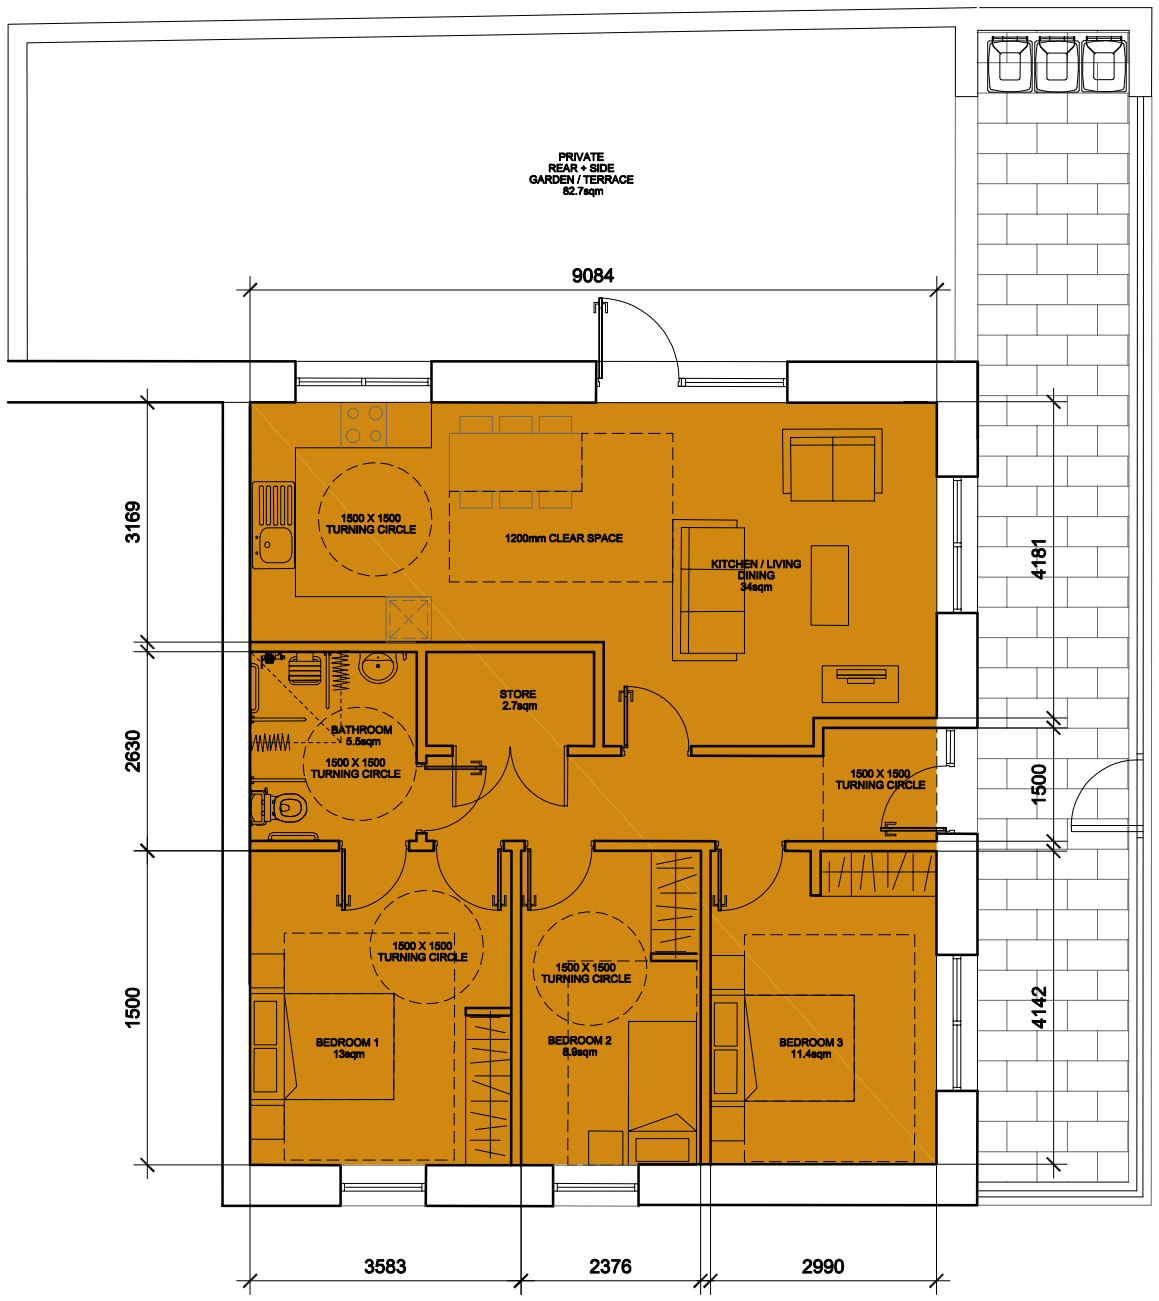

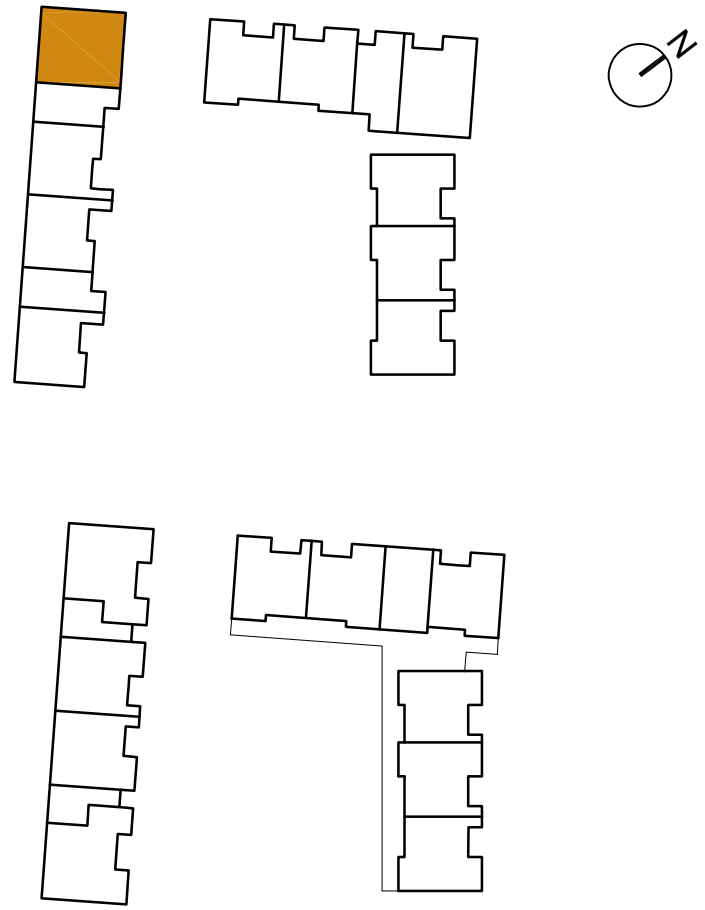

	DCC	DoHPLG
NO. OF BEDROOMS	3	
NO. OF BEDSPACES	5	
KITCHEN, LIVING + DINING	34 sqm	34 sqm
BEDROOM NO. 1	13 sqm	13 sqm
BEDROOM NO. 2	8.9 sqm	7.1 sqm
BEDROOM NO. 3	11.4 sqm	11.4 sqm
BATHROOM	5.5 sqm	
PRIVATE AMENITY SPACE	82.7 sqm	9 sqm
PRIVATE STORAGE	2.7 sqm	9 sqm
SHARED COMMUNAL STORAGE		
NETT INTERNAL FLOOR AREA	91 sqm	90 sqm

Revisions

Rev:	Date:	Details:

Donegal County Council
Architectural Services

Comhairle Contae Dhún na nGall
Donegal County Council

DCC Tel: 074 91 53900 | DCC Fax: 074 91 72812

PLANNING

Project:
Housing for Elderly,
Trusk Road,
Ballybofey
Co. Donegal

Drawing Title:
HOUSING TYPOLOGIES - TYPE 6

Drawing No: P8 - 14

Date: 12.03.2020 | Scale: 1:100 @ A3

Drawn by: E.Harley | Job No: HCS 0117