SITE LAYOUT PLAN

SCALE 1:250

FOR FULL EXTENT OF SITE BOUNDARY, PLEASE REFER TO DWG. NO. 2020/C&P/CD/02

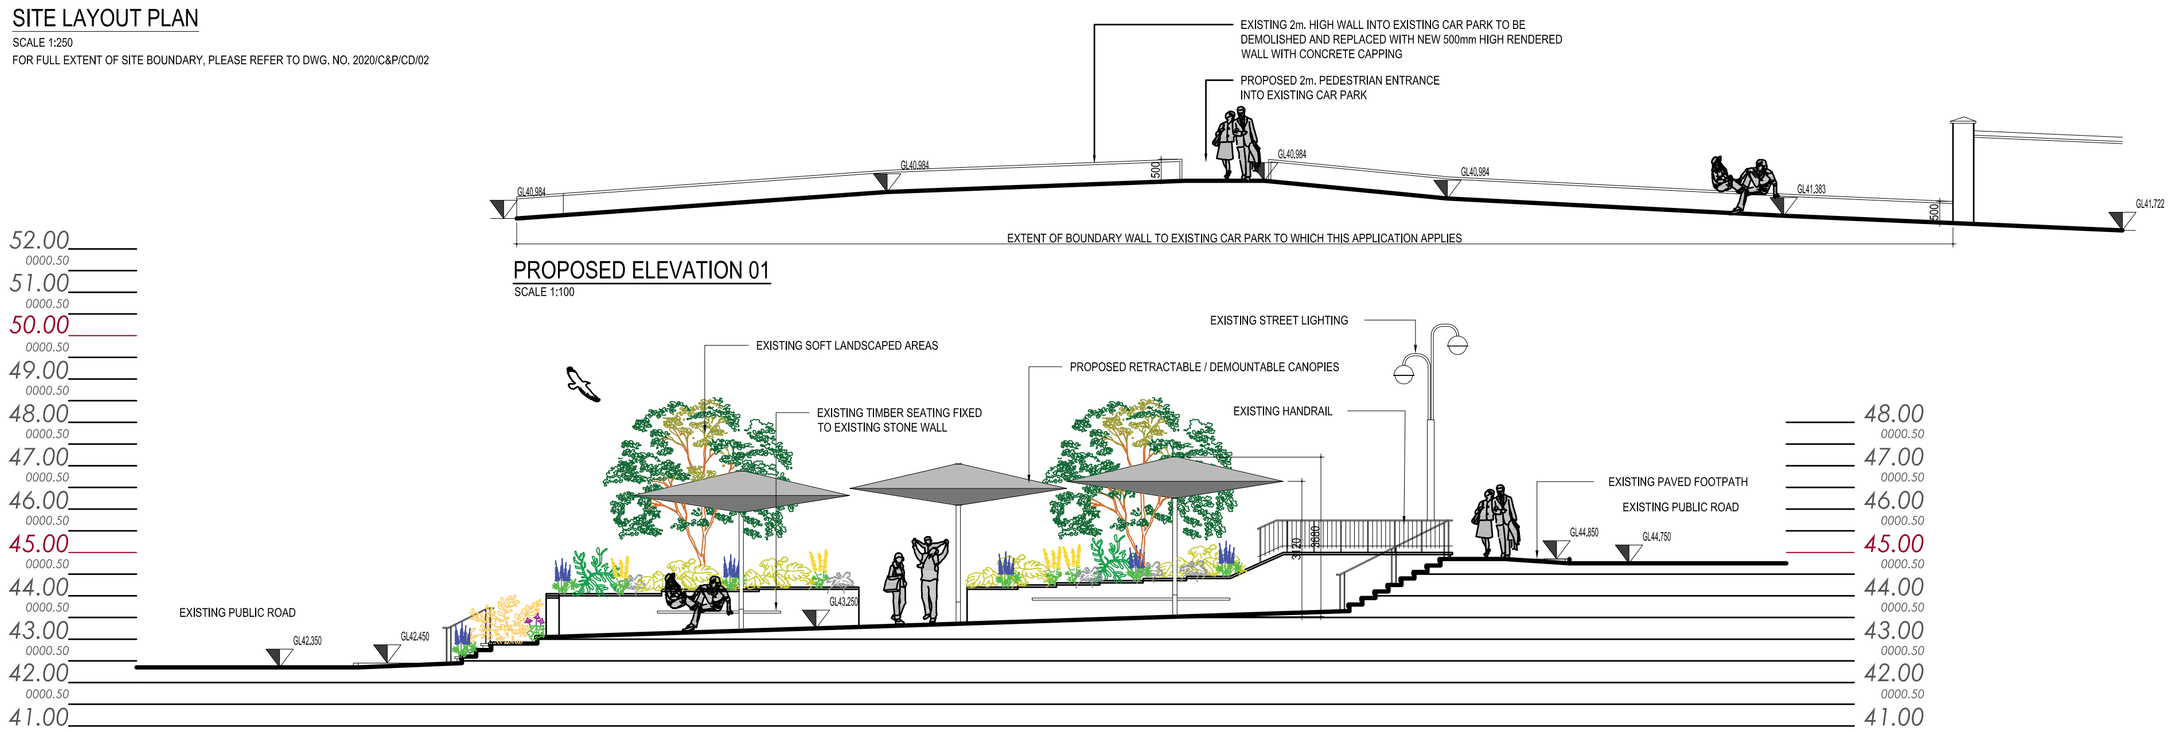

PROPOSED ELEVATION 01

SCALE 1:100

PROPOSED SITE SECTION AA

SCALE 1:100

IMAGE NO.1
EXAMPLE OF THE PROPOSED RETRACTABLE / DEMOUNTABLE CANOPY AREA TO BE PROVIDED AS PART OF THE PROJECT

IMAGE NO.2
EXAMPLE OF THE PROPOSED RETRACTABLE / DEMOUNTABLE CANOPY AREA TO BE PROVIDED AS PART OF THE PROJECT

Comhairle Contae Dhún na nGall
Donegal County Council
Community Development & Planning Services
Station Island, Lifford, Co Donegal
Tel:(074)9153900 ǁ Fax:(074)9141793 ǁ www.donegalcoco.ie
L. Ward, Director of Community Development & Planning Services

Rev	By	Date	Description

Purpose of Dwg:	☐ Information ☐ Construction ☑ Part 8 ☐ Safety File ☐ Tender ☐ Other		
Prepared:	JN	Date:	September 2020
Checked:	PK	Date:	September 2020
Approved:		Date:	

Horizontal Scale:	1:100, 1:250
Vertical Scale:	N/A
File no.:	N/A

Project:	Carndonagh Town Centre Regeneration Project
Location:	Carndonagh, Co Donegal
Drawing Title:	Proposed Diamond / Back Lane Site Plan & Proposed Diamond Section AA

Rev.:

Dwg No.: 2020/C&P/CD/04