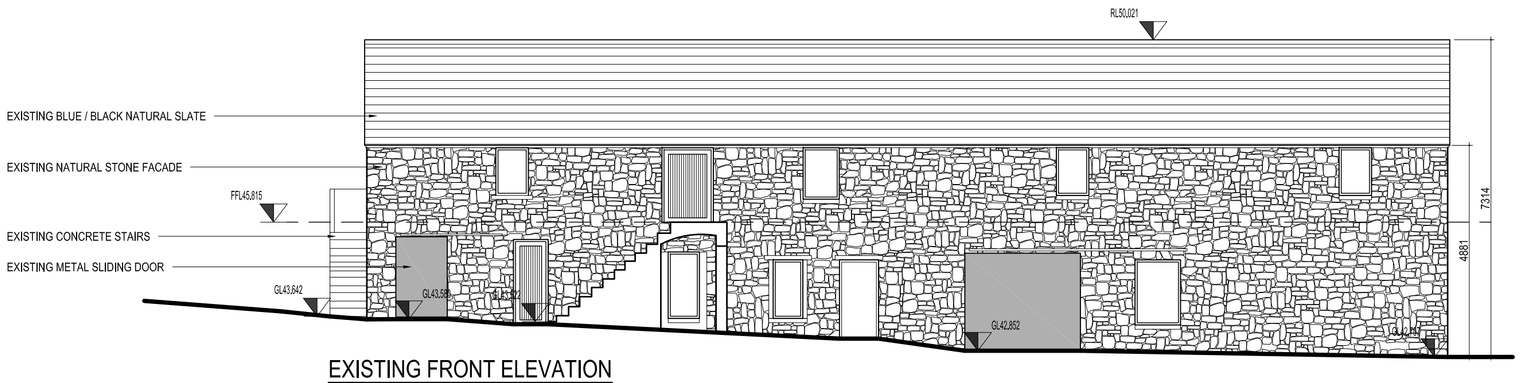

EXISTING FRONT ELEVATION
SCALE 1:100

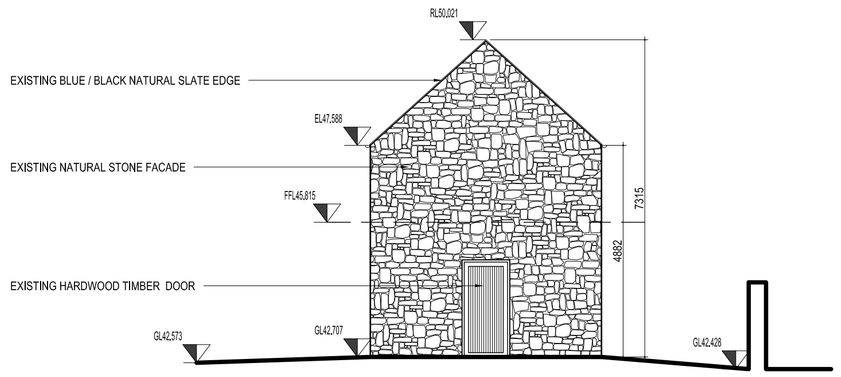

EXISTING SIDE ELEVATION
SCALE 1:100

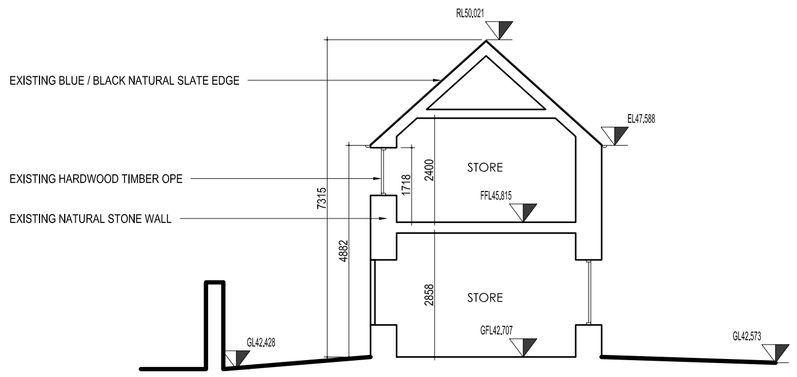

EXISTING SECTION AA
SCALE 1:100

EXISTING REAR ELEVATION
SCALE 1:100

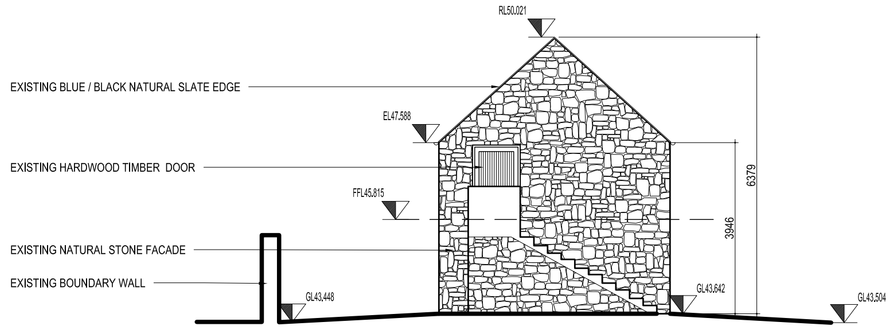

EXISTING SIDE ELEVATION
SCALE 1:100

IMAGE NO.1
EXISTING BUILDING

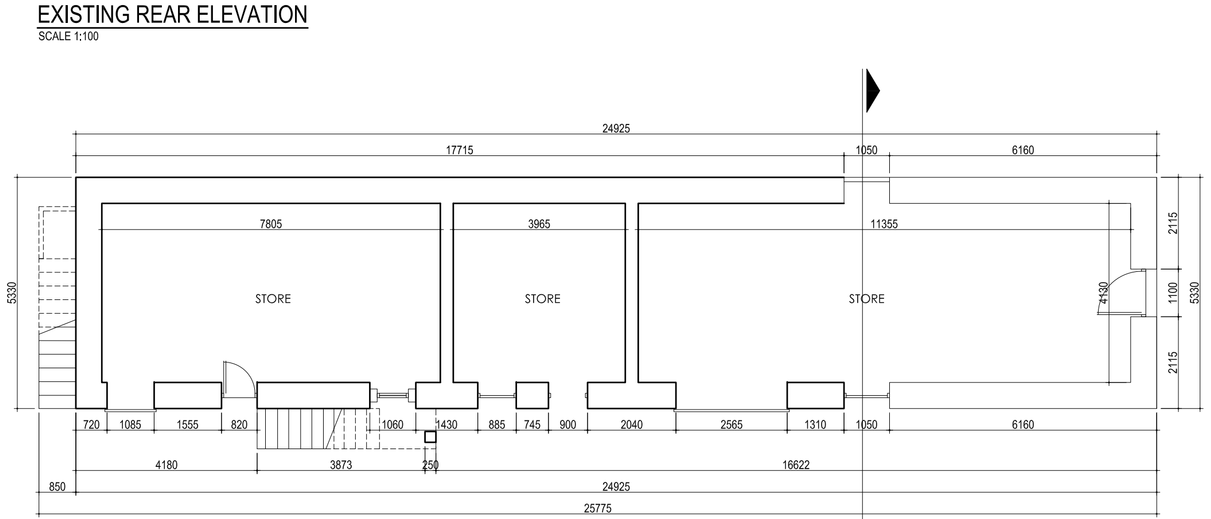

EXISTING GROUND FLOOR PLAN
SCALE 1:100

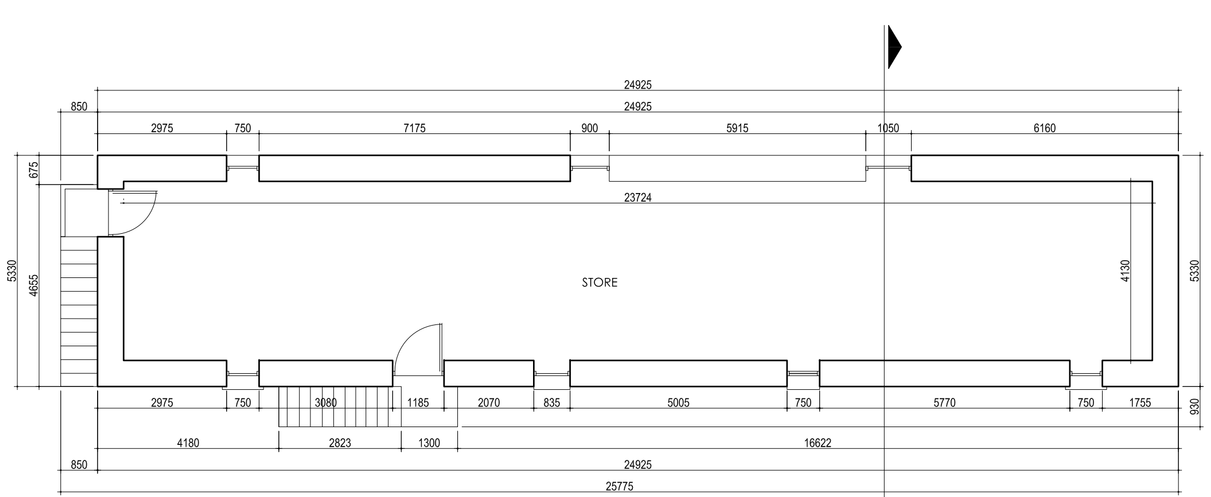

EXISTING FIRST FLOOR PLAN
SCALE 1:100

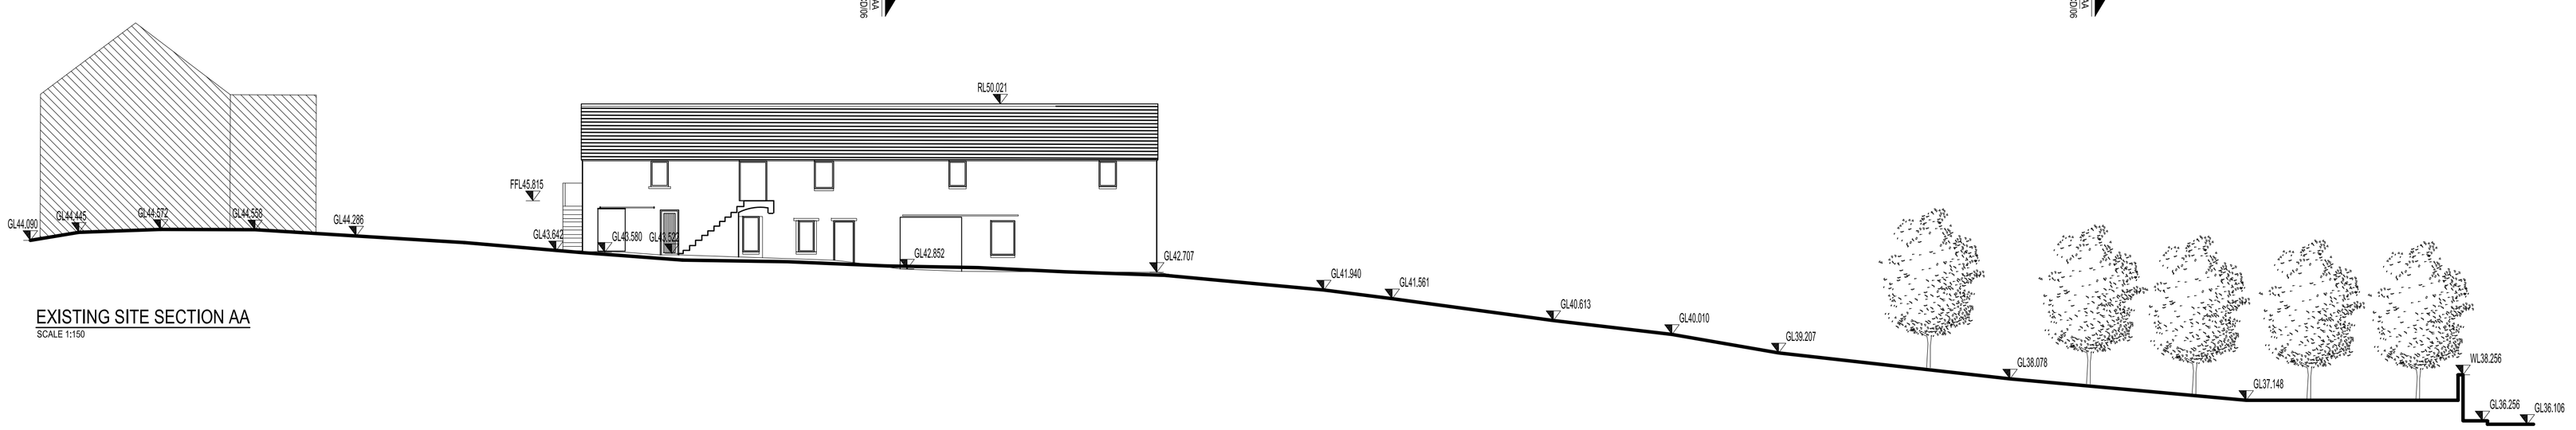

EXISTING SITE SECTION AA
SCALE 1:150

Comhairle Contae Dhún na nGall
Donegal County Council
Community Development & Planning Services
Station Island, Lifford, Co Donegal
Tel:(074)9153900 ǁ Fax:(074)9141793 ǁ www.donegalcoco.ie
L. Ward, Director of Community Development & Planning Services

Rev	By	Date	Description

Purpose of Dwg: ☐ Information ☐ Construction ☑ Part 8 ☐ Safety File ☐ Tender ☐ Other

Prepared:	JN	Date:	September 2020
Checked:	PK	Date:	September 2020
Approved:		Date:	

Horizontal Scale:	1:100, 1:150
Vertical Scale:	N/A
File no.:	N/A

Project: Carndonagh Town Centre Regeneration Project

Location: Carndonagh, Co Donegal

Drawing Title: Existing Building Floor Plans, Section AA, Elevations & Site Section (Stone Barn, Butler Site)

Rev.:

Dwg No.: 2020/C&P/CD/06