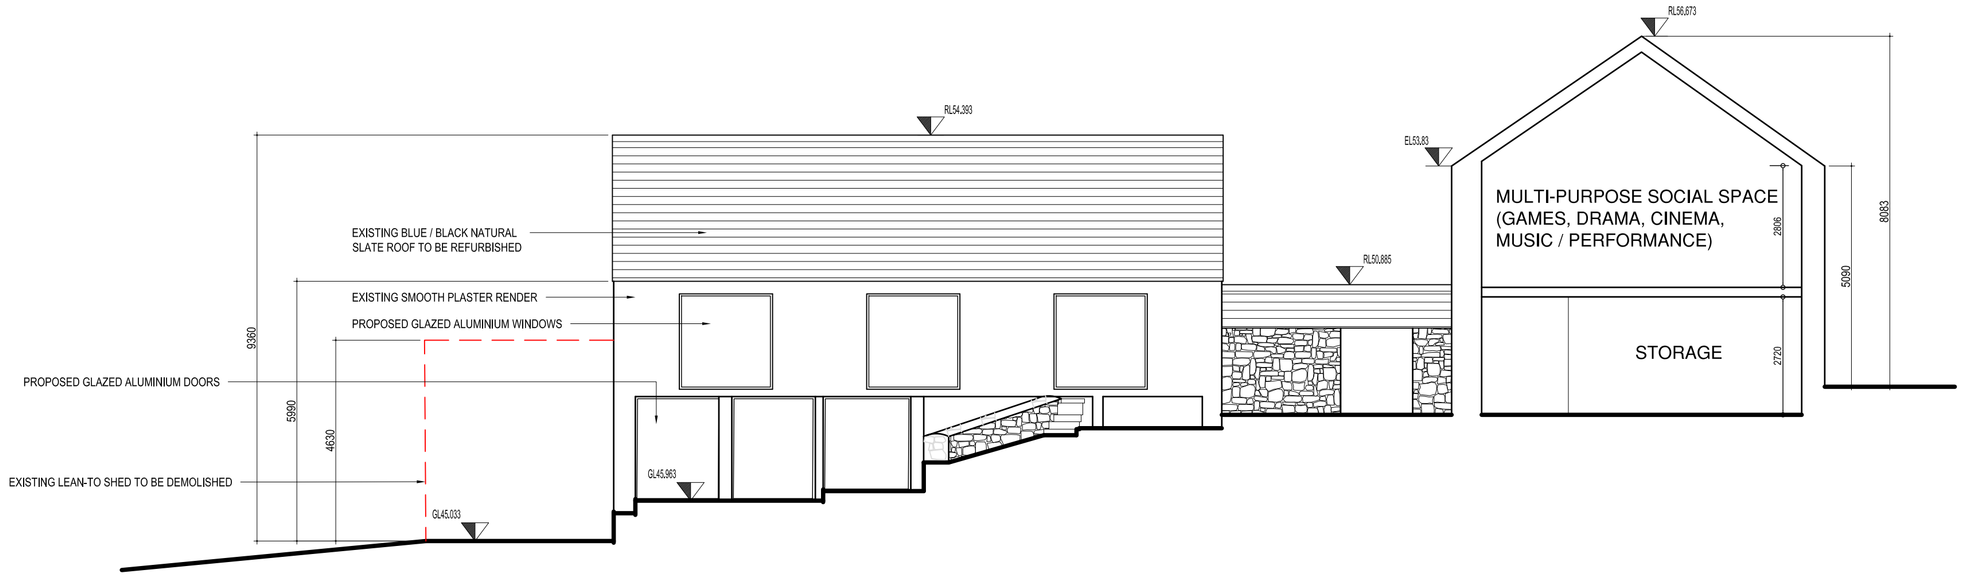

PROPOSED FRONT ELEVATION & SECTIONAL DETAIL (OUTBUILDING 02)
SCALE 1:100

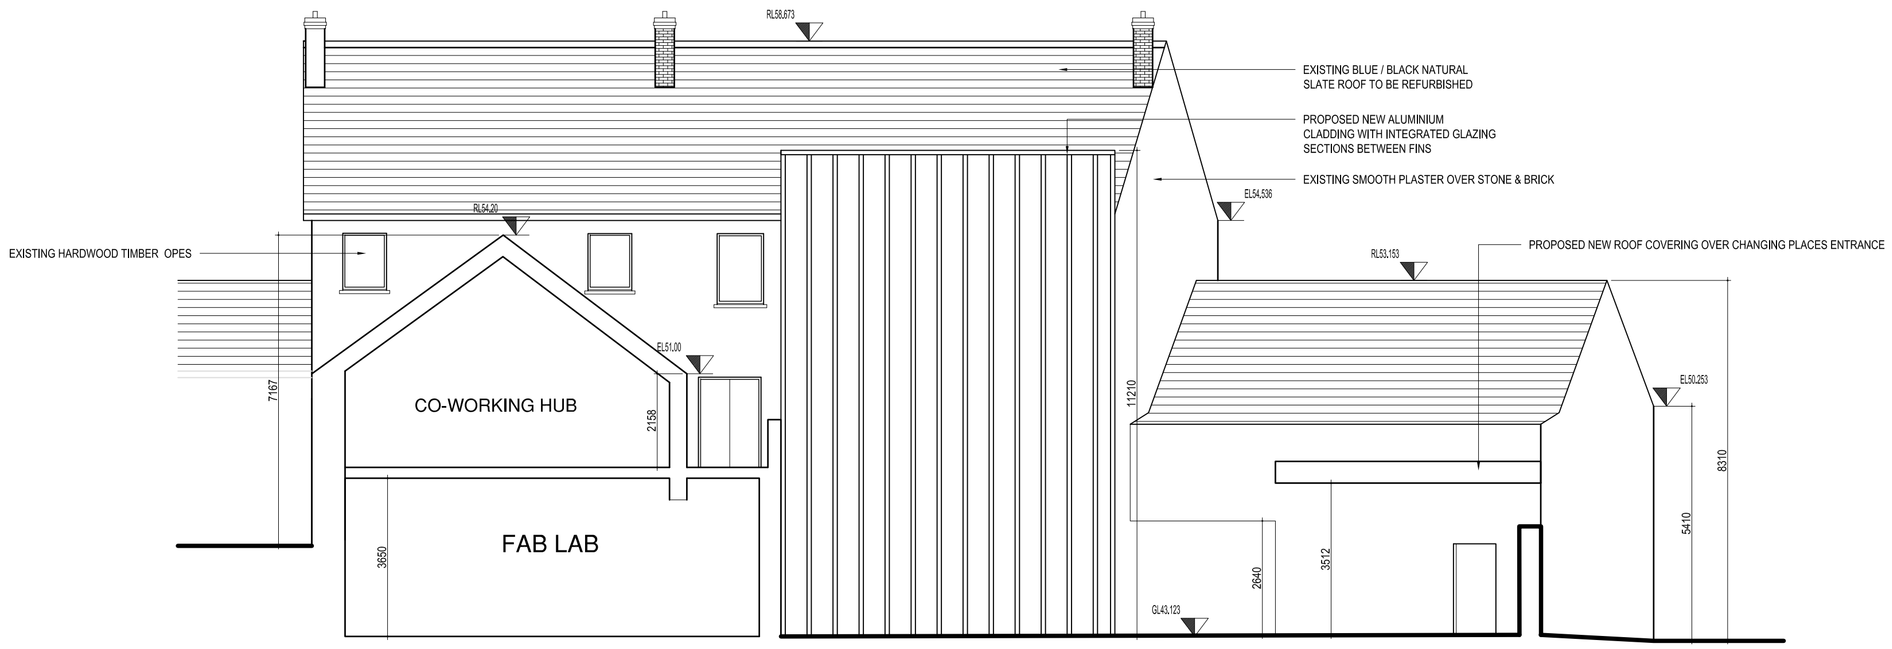

PROPOSED REAR ELEVATION
SCALE 1:100

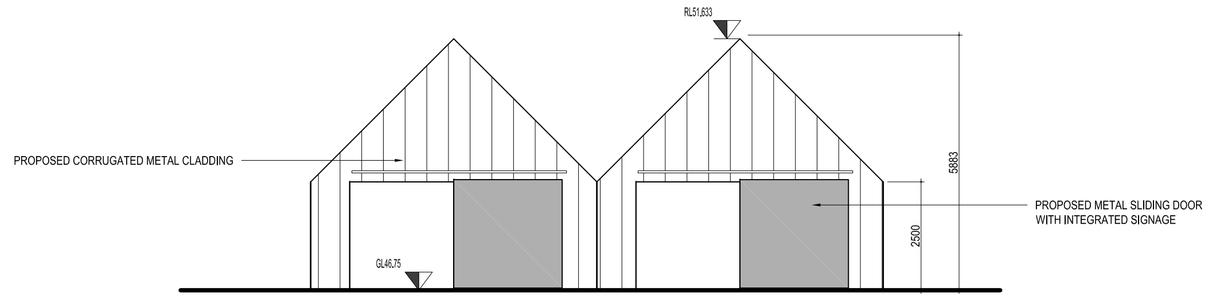

PROPOSED STORE GARAGE FRONT ELEVATION
SCALE 1:100

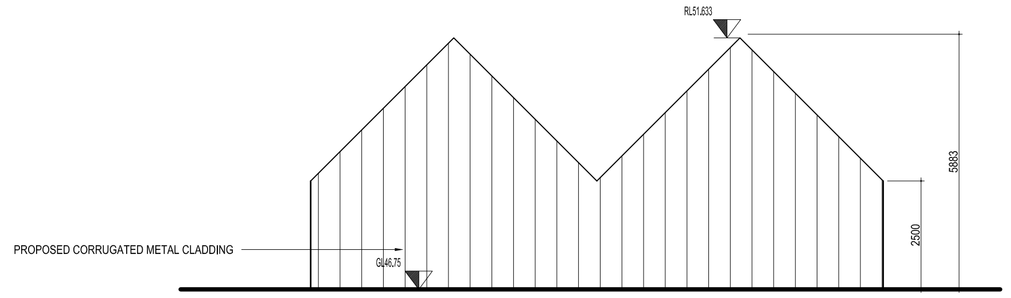

PROPOSED STORE REAR ELEVATION
SCALE 1:100

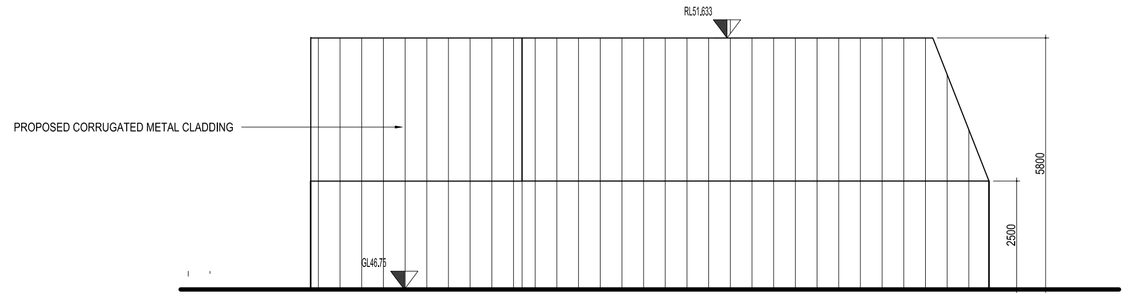

EXISTING GARAGE SIDE ELEVATION
SCALE 1:100

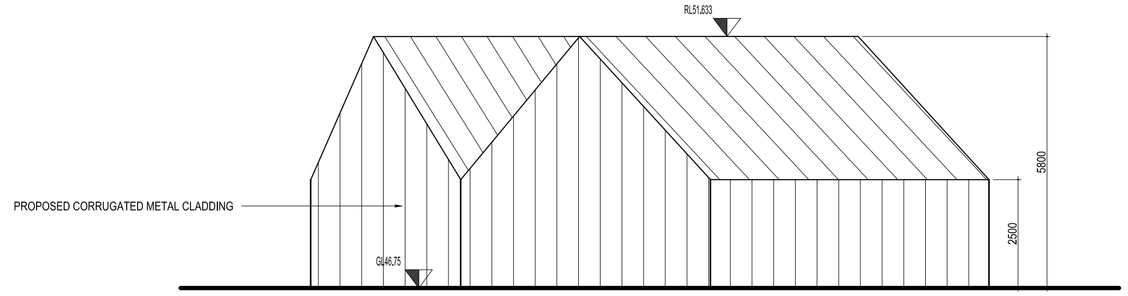

PROPSOED STORE SIDE ELEVATION
SCALE 1:100

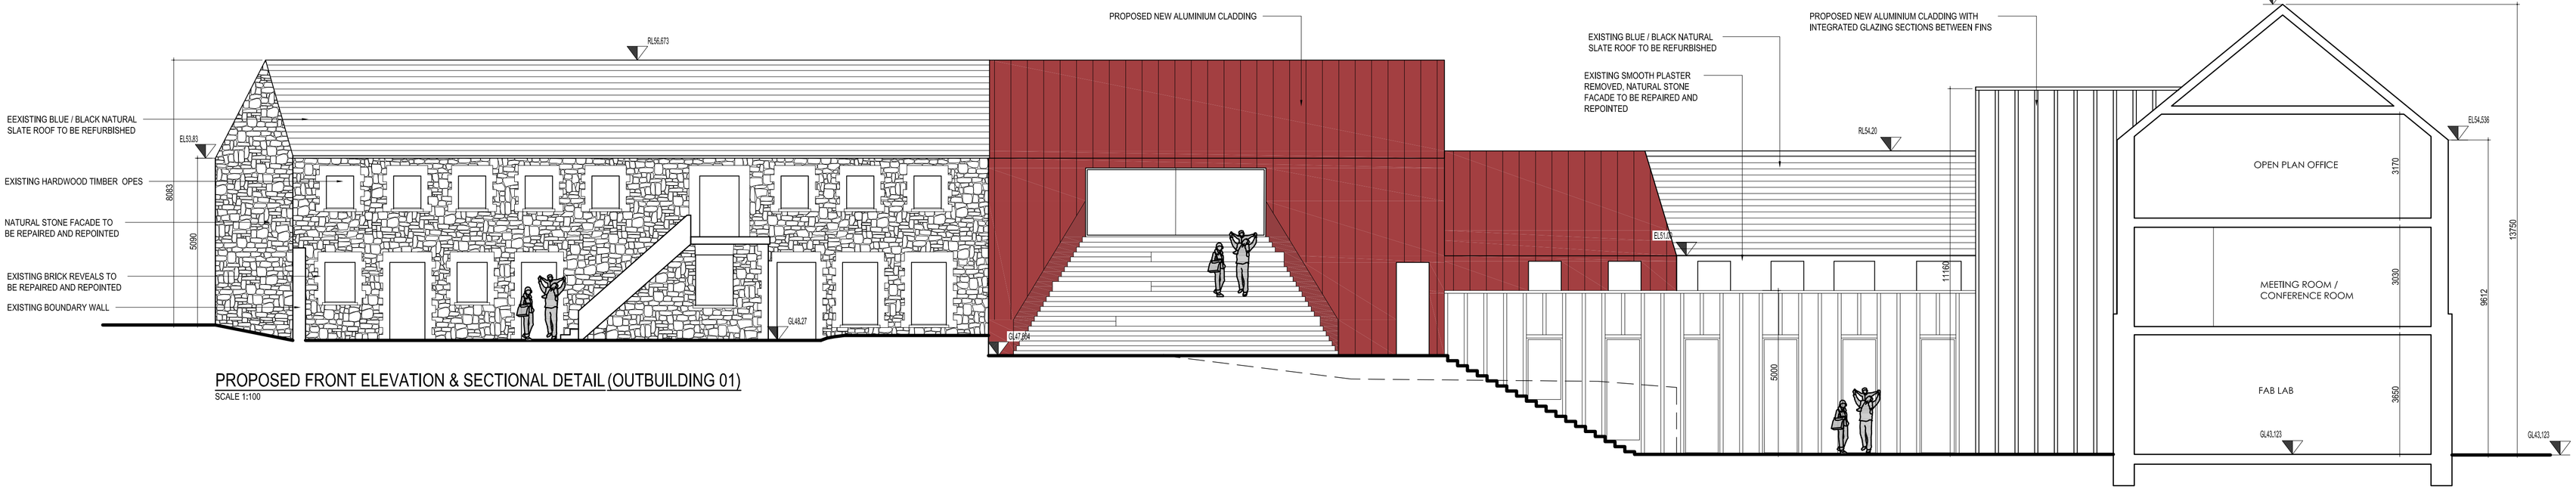

PROPOSED FRONT ELEVATION & SECTIONAL DETAIL (OUTBUILDING 01)
SCALE 1:100

Comhairle Contae Dhún na nGall
Donegal County Council
Community Development & Planning Services
Station Island, Lifford, Co Donegal
Tel:(074)9153900 | Fax:(074)9141793 | www.donegalcoco.ie
L. Ward, Director of Community Development & Planning Services

Rev	By	Date	Description

Purpose of Dwg:	☐ Information ☑ Part 8 ☐ Tender	☐ Construction ☐ Safety File ☐ Other	
Prepared:	JN	Date:	September 2020
Checked:	PK	Date:	September 2020
Approved:		Date:	

Horizontal Scale:	1:100
Vertical Scale:	N/A
File no.:	N/A

Project:	Carndonagh Town Centre Regeneration Project
Location:	Carndonagh, Co Donegal
Drawing Title:	Proposed Ground Floor Plans of Public Amenities, Fab Lab, Co-Working, Youth Space, Community Kitchen & Storage

Rev.:

Dwg No.: 2020/C&P/CD/18