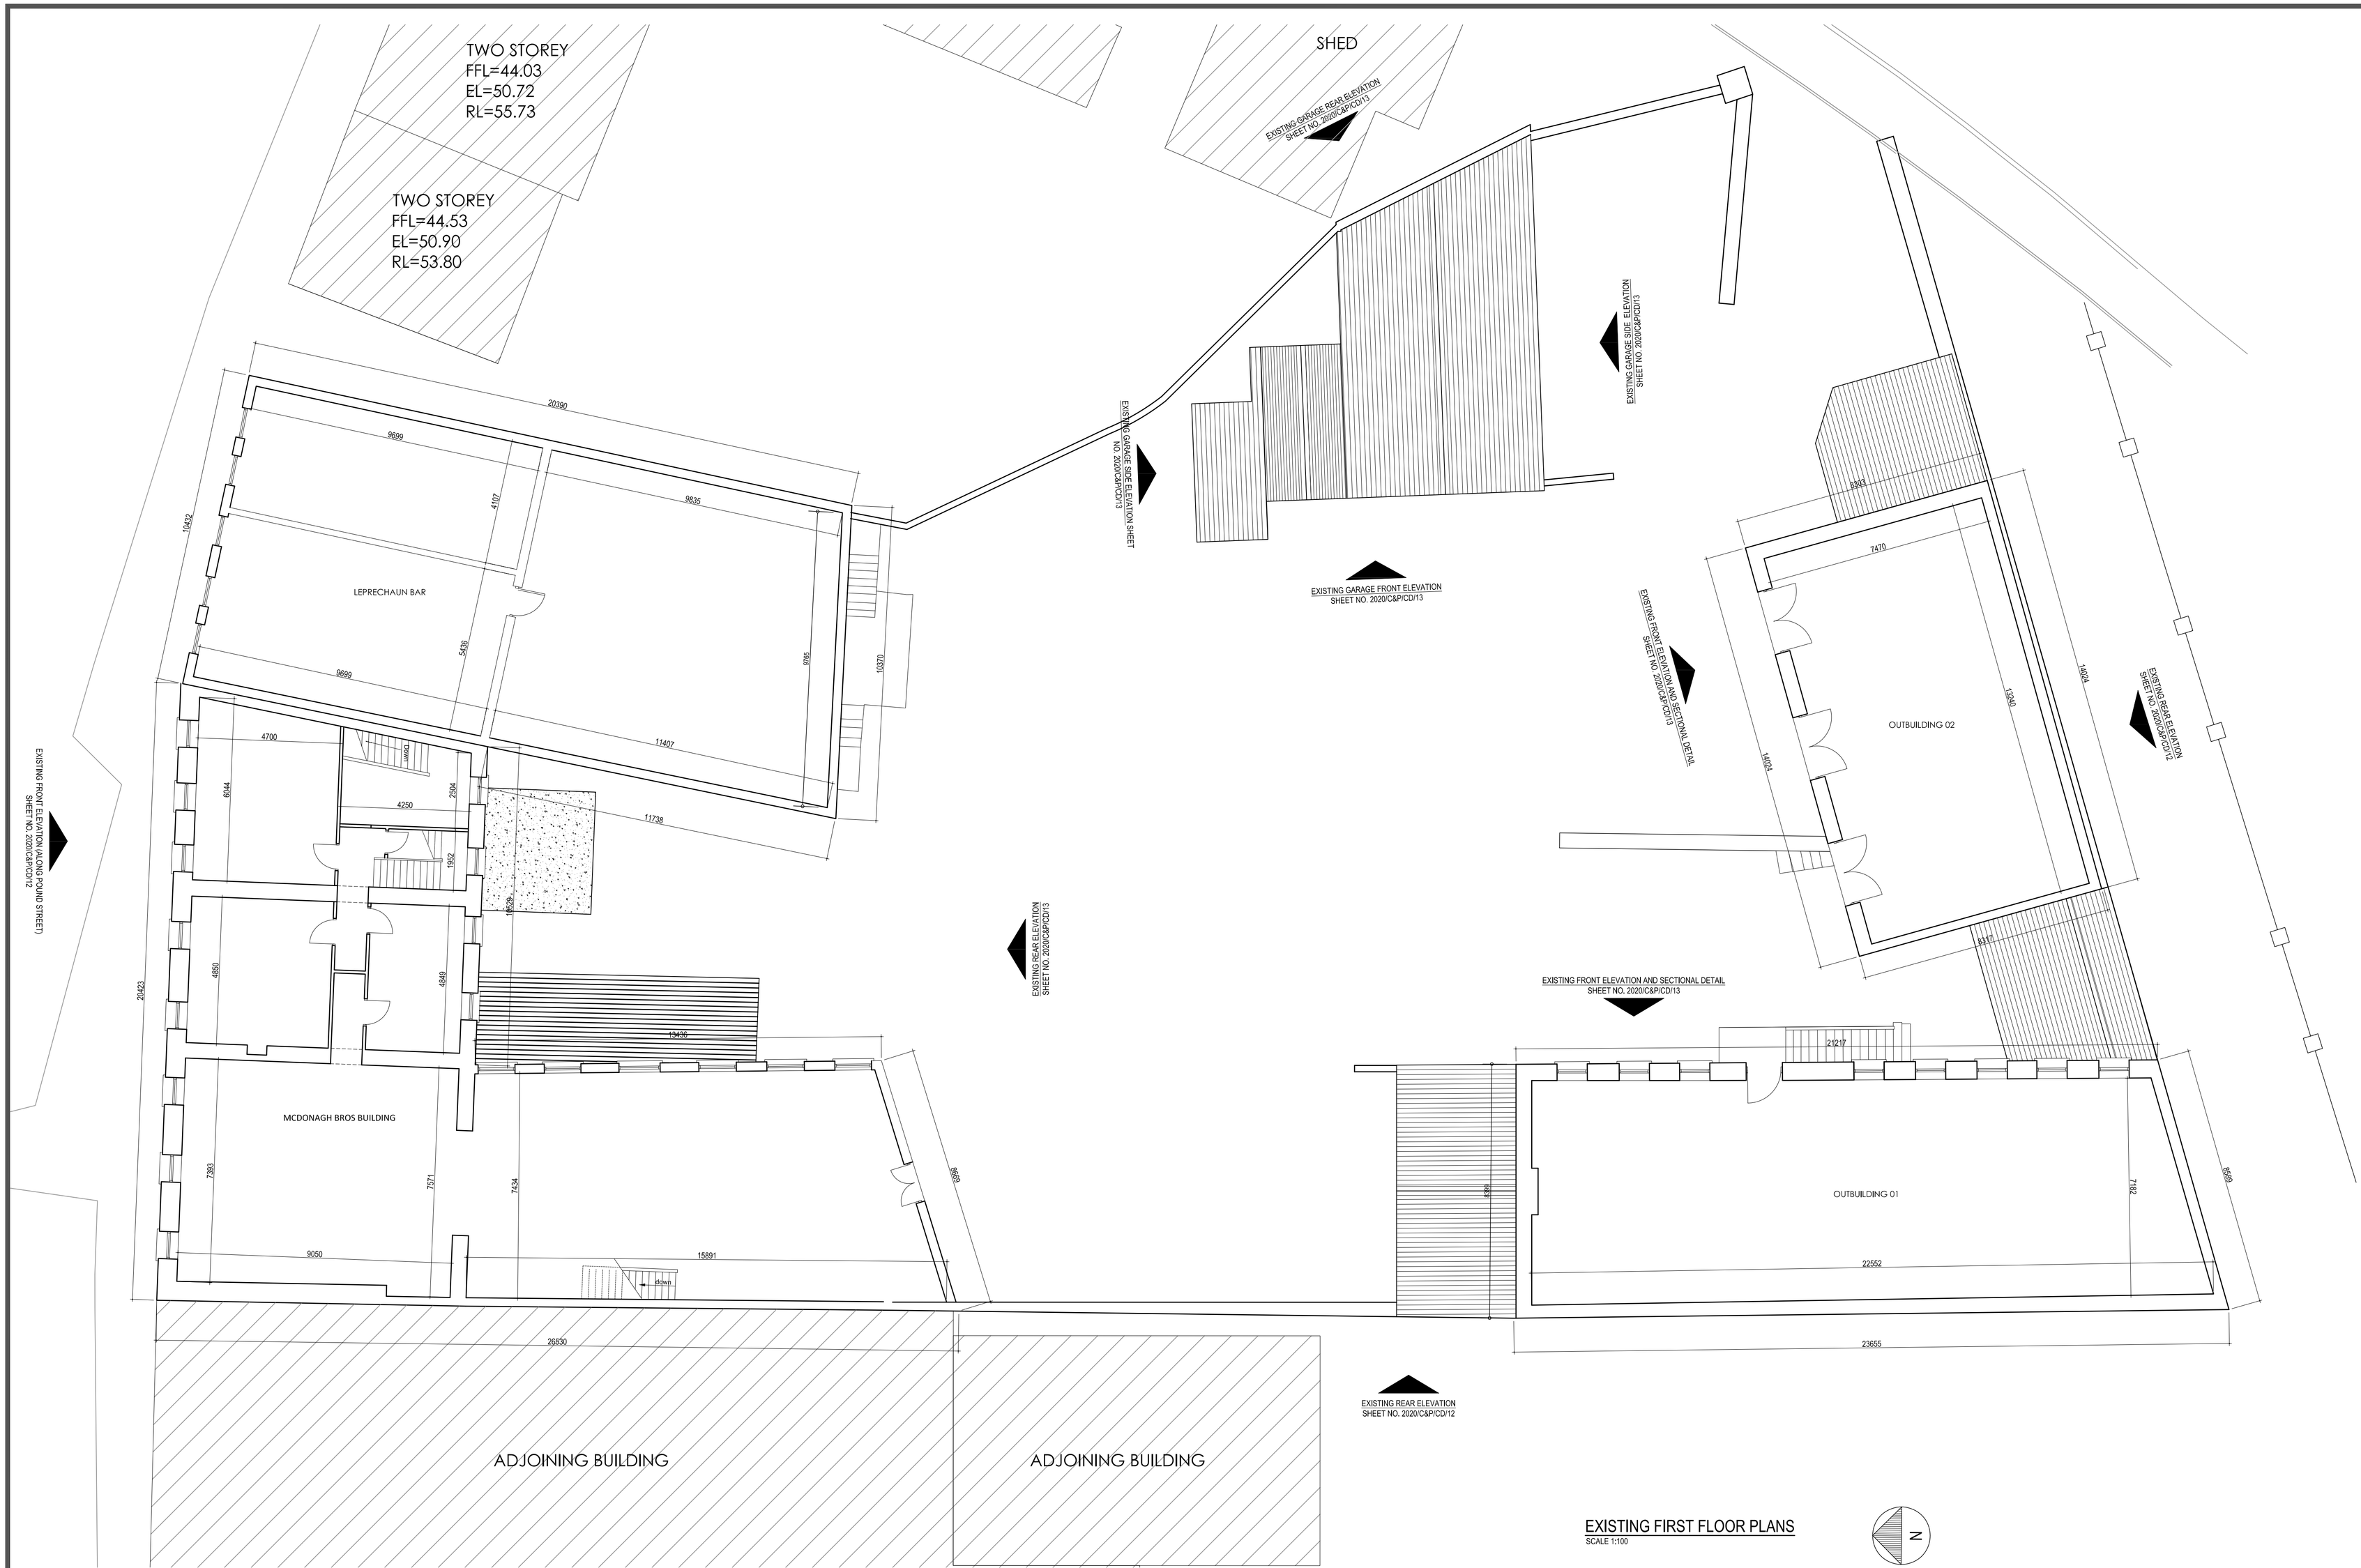

Comhairle Contae Dhún na nGall
Donegal County Council
Community Development & Planning Services

Station Island, Lifford, Co Donegal
Tel:(074)9153900 ǁ Fax:(074)9141793 ǁ www.donegalcoco.ie

L. Ward, Director of Community Development & Planning Services

Rev	By	Date	Description

Purpose of Dwg: ☐ Information ☐ Construction ☑ Part 8 ☐ Safety File ☐ Tender ☐ Other

Prepared:	JN	Date:	September 2020
Checked:	PK	Date:	September 2020
Approved:		Date:	

Horizontal Scale: 1:100

Vertical Scale: N/A

File no.: N/A

Project: Carndonagh Town Centre Regeneration Project

Location: Carndonagh, Co Donegal

Drawing Title: Existing First Floor Plans of Leprechaun Bar, McDonagh Bros Building, garage and outbuildings

Rev.:

Dwg No.: 2020/C&P/CD/10