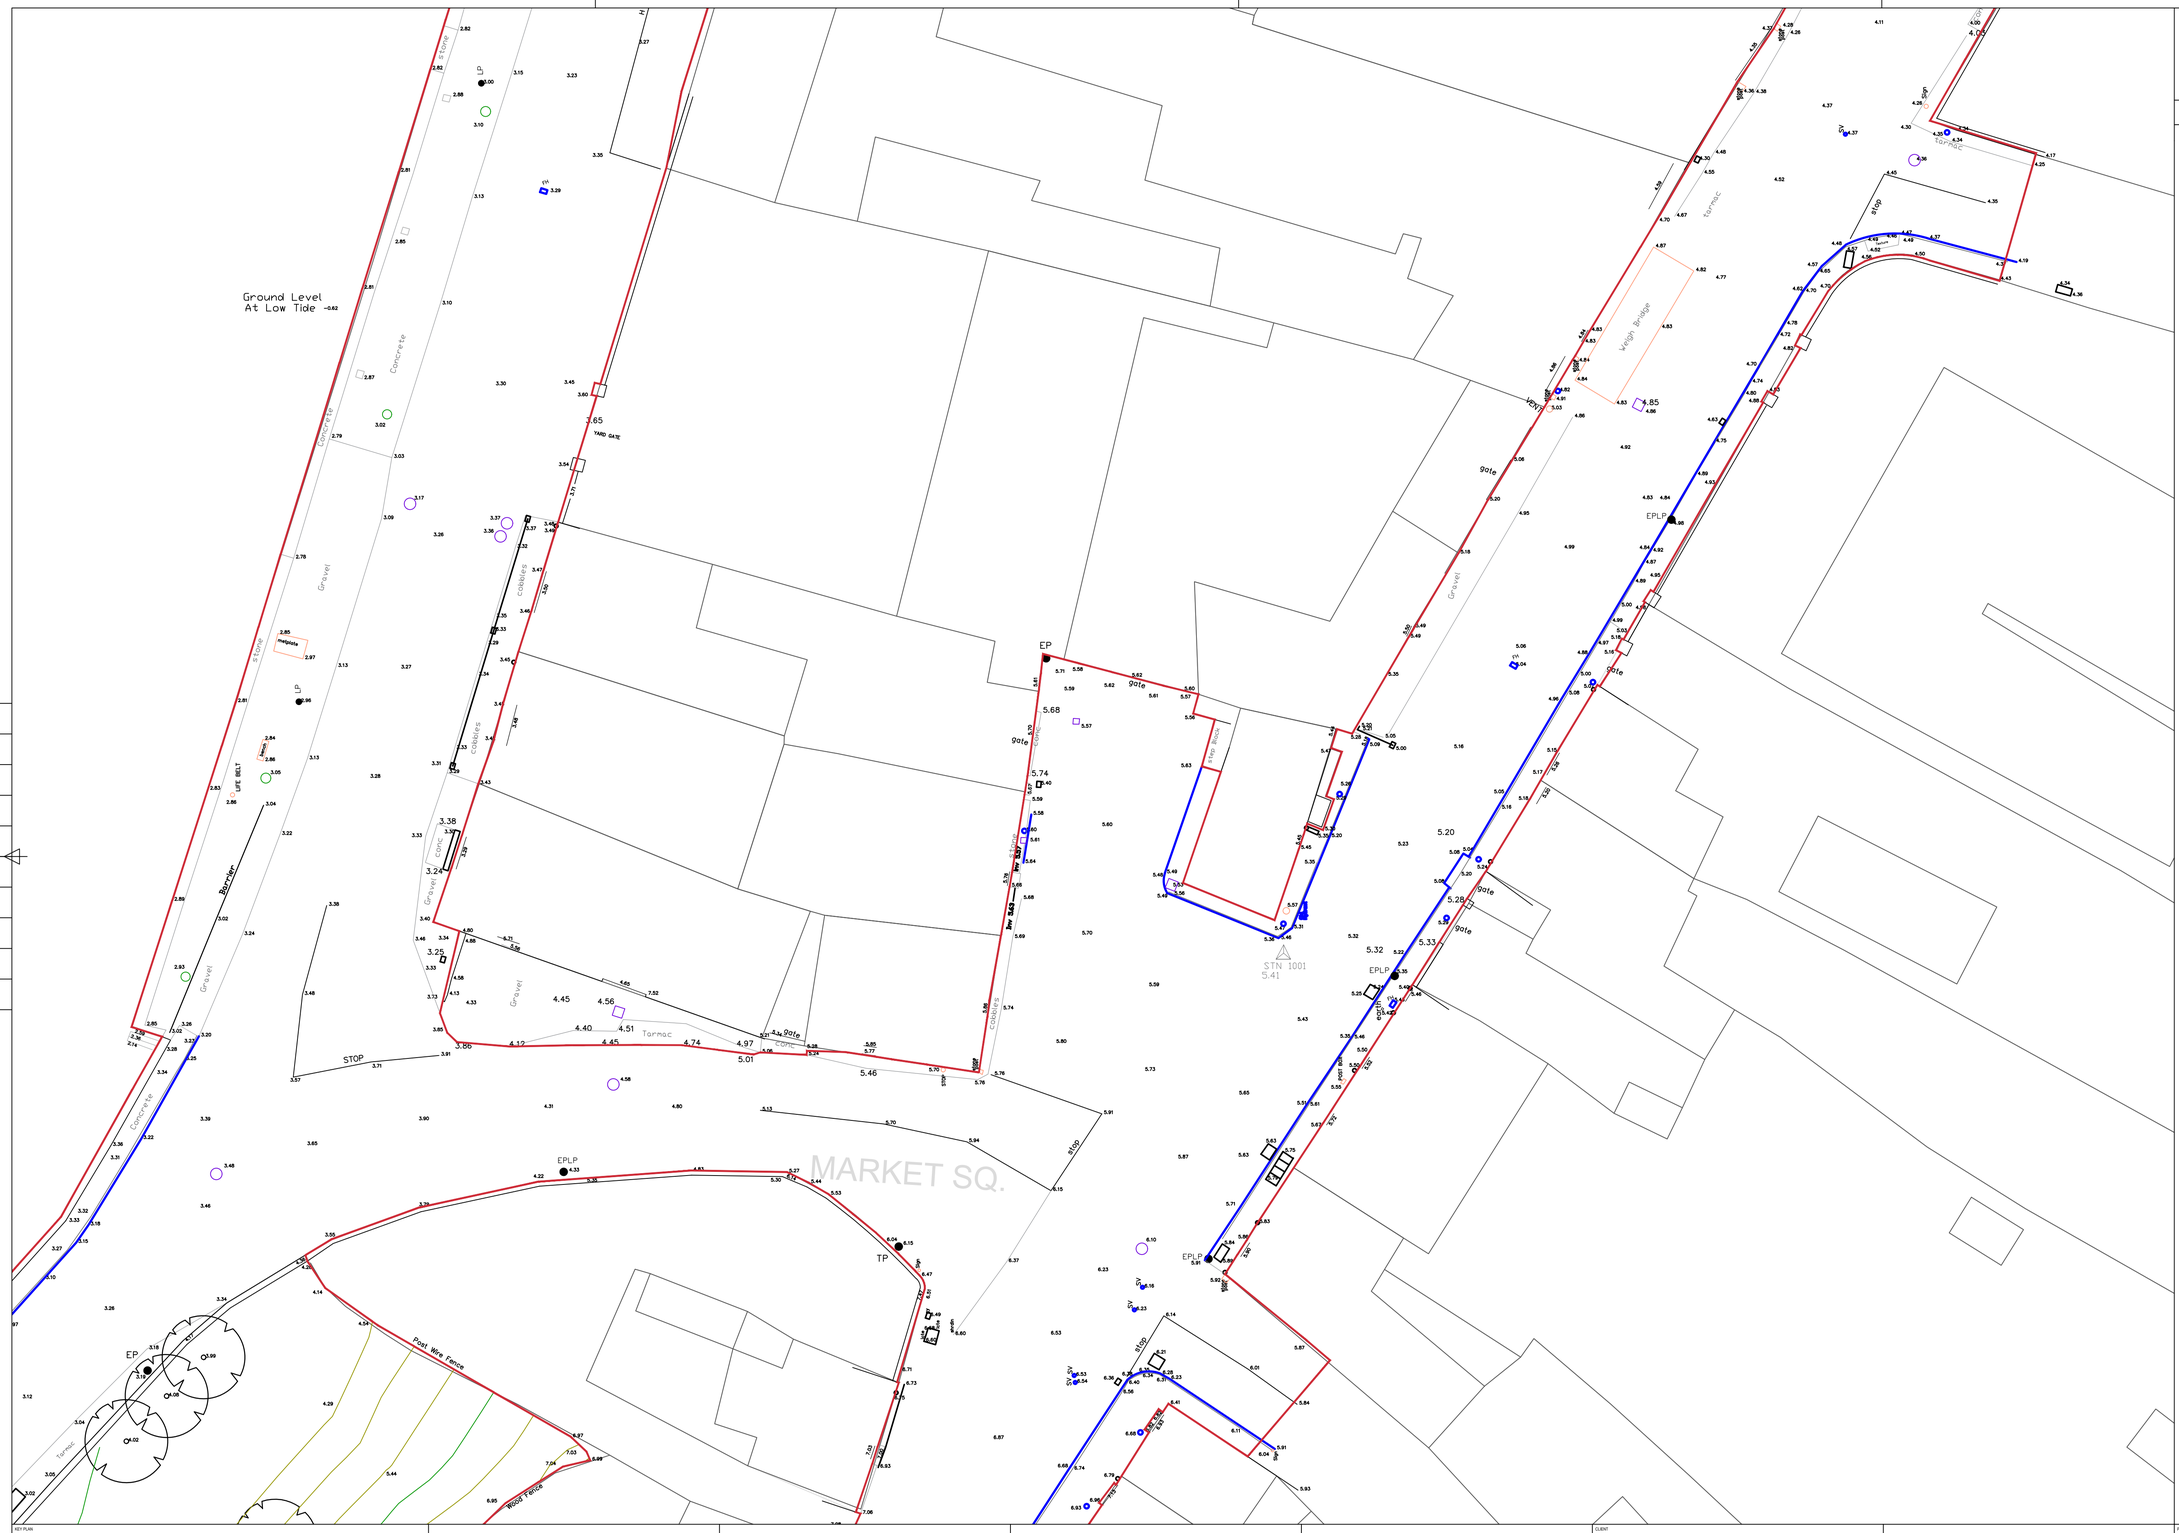
MARKET SQ.
Ground Level
At Low Tide -0.62
Concrete
Gravel
Cobbles
Tarmac
Barrier
Post Wire Fence
Wood Fence
